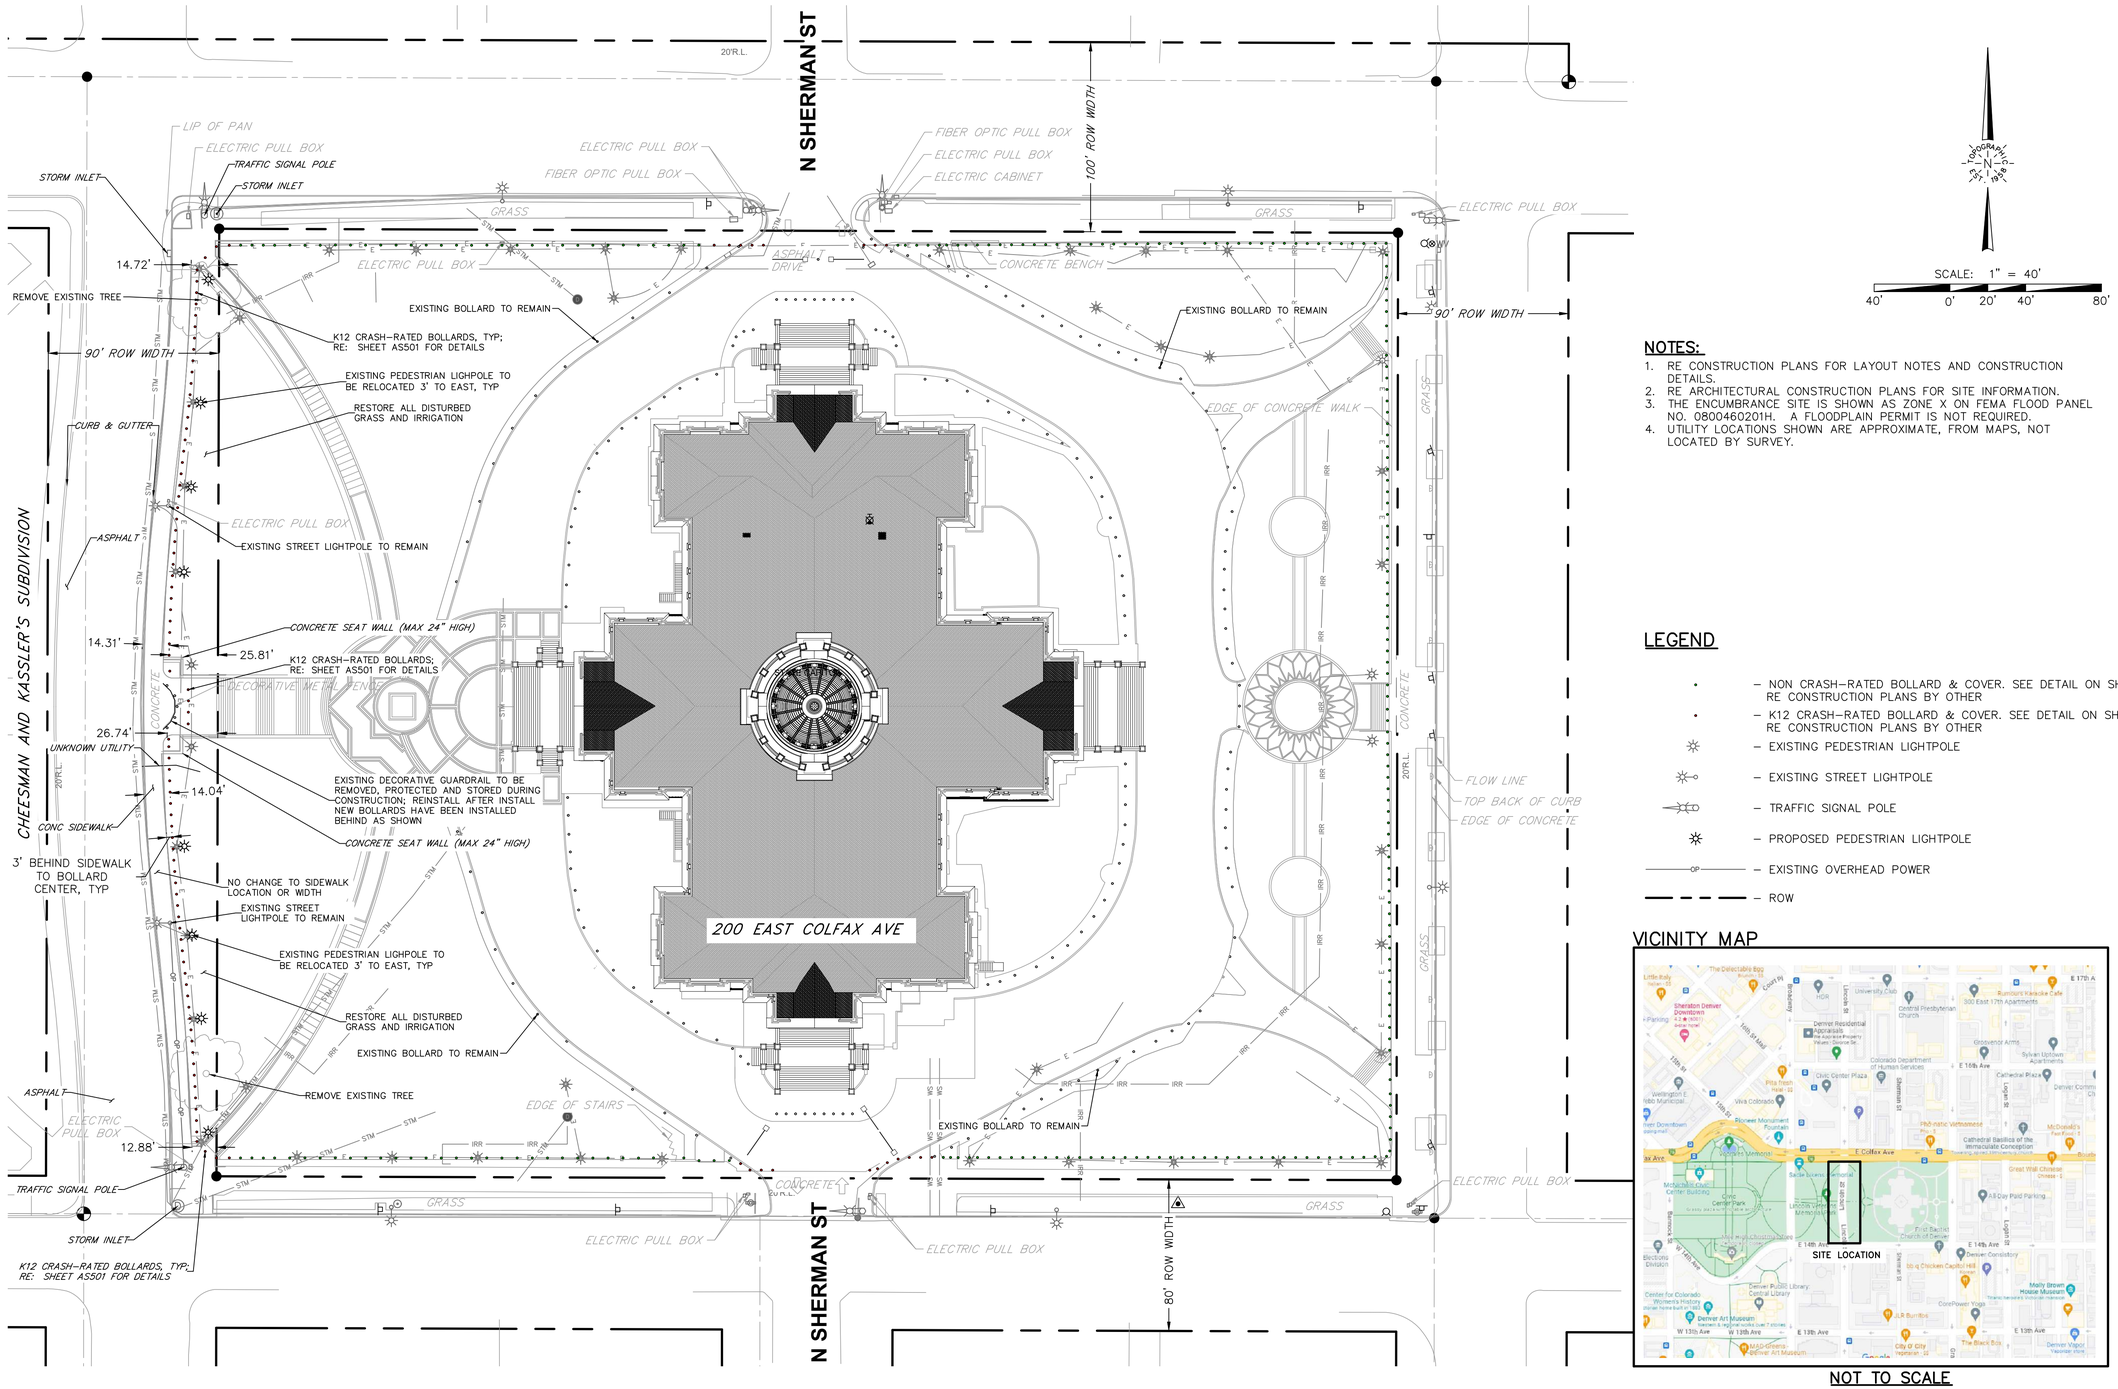

SCALE: 1" = 40'

40' 0' 20' 40' 80'

NOTES:

1. RE CONSTRUCTION PLANS FOR LAYOUT NOTES AND CONSTRUCTION DETAILS.
2. RE ARCHITECTURAL CONSTRUCTION PLANS FOR SITE INFORMATION.
3. THE ENCUMBRANCE SITE IS SHOWN AS ZONE X ON FEMA FLOOD PANEL NO. 08004602011H. A FLOODPLAIN PERMIT IS NOT REQUIRED.
4. UTILITY LOCATIONS SHOWN ARE APPROXIMATE, FROM MAPS, NOT LOCATED BY SURVEY.

LEGEND

- – NON CRASH-RATED BOLLARD & COVER. SEE DETAIL ON SHEET 2. RE CONSTRUCTION PLANS BY OTHER
- – K12 CRASH-RATED BOLLARD & COVER. SEE DETAIL ON SHEET 2. RE CONSTRUCTION PLANS BY OTHER
- – EXISTING PEDESTRIAN LIGHTPOLE
- – EXISTING STREET LIGHTPOLE
- – TRAFFIC SIGNAL POLE
- – PROPOSED PEDESTRIAN LIGHTPOLE
- – EXISTING OVERHEAD POWER
- – ROW

VICINITY MAP

NOT TO SCALE

PROJECT NO.

PROJ NO.

REVISIONS

NO.	DESCRIPTION	DATE	BY
1			
2			
3			
4			
5			
6			

TOPOGRAPHIC
LOYALTY INNOVATION LEGACY
520 Stacy Court
Unit B
Lafayette, CO 80026
303-551-8910 phone
303-551-8940 fax
www.topographic.com

COLORADO STATE CAPITOL - SECURITY

200 EAST COLFAX AVENUE, DENVER, CO 80203

ENCROACHMENT SITE PLAN

SITE PLAN

DATE: 07/13/2023
DESIGNED BY: POS
DRAWN BY: MOK
CHECKED BY: DBR

COLORADO LICENSED
DAVID B. RUSSELL
43876
7-13-2023
PROFESSIONAL ENGINEER

SHEET NO.

1

N:\CIVIL\GH_PHIPPS_CONSTRUCTION\COLORADO_STATE_CAPITOL_BUILDING\CIVIL_PLAN_SHEETS\CB-SITE PLAN.DWG PRINTED: 7/13/2023 6:20 PM

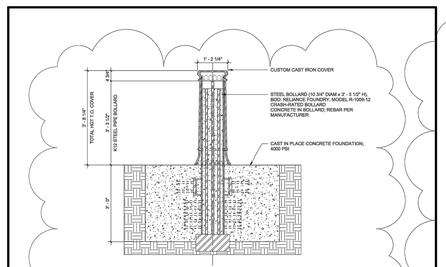

C3 **K12 BOLLARD COVER - SECTION**
3/4" = 1'-0"

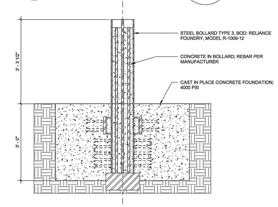

B3 **K12 BOLLARD FOUNDATION - SECTION**
3/4" = 1'-0"

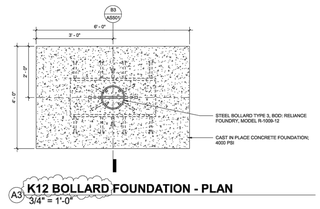

A3 **K12 BOLLARD FOUNDATION - PLAN**
3/4" = 1'-0"

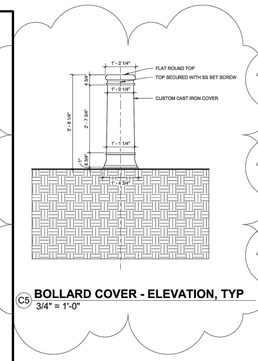

C5 **BOLLARD COVER - ELEVATION, TYP**
3/4" = 1'-0"

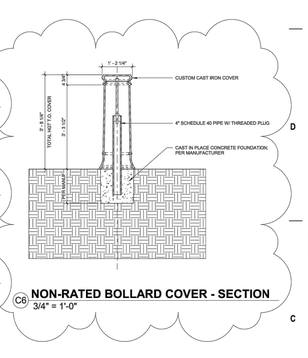

C6 **NON-RATED BOLLARD COVER - SECTION**
3/4" = 1'-0"

NOTE: THIS DRAWING IS NOT TO SCALE

milwaukee 333 East Chicago Street Milwaukee, Wisconsin 53202 414.271.3300

madison 309 West Johnson Street, Suite 202 Madison, Wisconsin 53703 608.442.5300

denver 1099 Wynkoop Street, Suite 300 Denver, Colorado 80202 303.954.4500

PROJECT INFORMATION

COLORADO STATE CAPITOL - SECURITY

200 East Colfax Avenue, Denver, CO 80203

ISSUANCE AND REVISIONS

DATE	DESCRIPTION
10/20/2022	CONSTRUCTION DOCUMENTS
12/26/2021	ADDENDUM #02
2/15/2023	CONSTRUCTION BULLETIN 07

KEY PLAN

SHEET INFORMATION

PROJECT MANAGER	JC
PROJECT NUMBER	820402.01

SITE DETAILS - BOLLARDS

AS501

© Epstein Uhen Architects, Inc.

PROJECT NO.

PROJ NO.

REVISIONS

NO.	DESCRIPTION	DATE	BY
1			
2			
3			
4			
5			
6			

TOPOGRAPHIC LOYALTY INNOVATION LEGACY

520 Stacy Court
Unit B
Lafayette, CO 80026
303-551-8910 phone
303-551-8940 fax
www.topographic.com

COLORADO STATE CAPITOL - SECURITY
200 EAST COLFAX AVENUE, DENVER, CO 80203
ENCROACHMENT SITE PLAN
DETAILS

DATE: 07/13/2023
DESIGNED BY: POS
DRAWN BY: MOK
CHECKED BY: DBR

COLORADO LICENSED
DEBRA B. ROSE
43876
07-13-2023
PROFESSIONAL ENGINEER

SHEET NO.
2

N:\CIVIL\GH_PHIPPS_CONSTRUCTION\COLORADO_STATE_CAPITOL_BUILDING\CIVIL_PLAN_SHEETS\CB-SITE PLAN DETAILS.DWG PRINTED: 7/13/2023 6:20 PM