NO CHANGES ARE TO BE MADE TO THIS DRAWING WITHOUT WRITTEN PERMISSION OF HARRIS KOCHER SMITH.

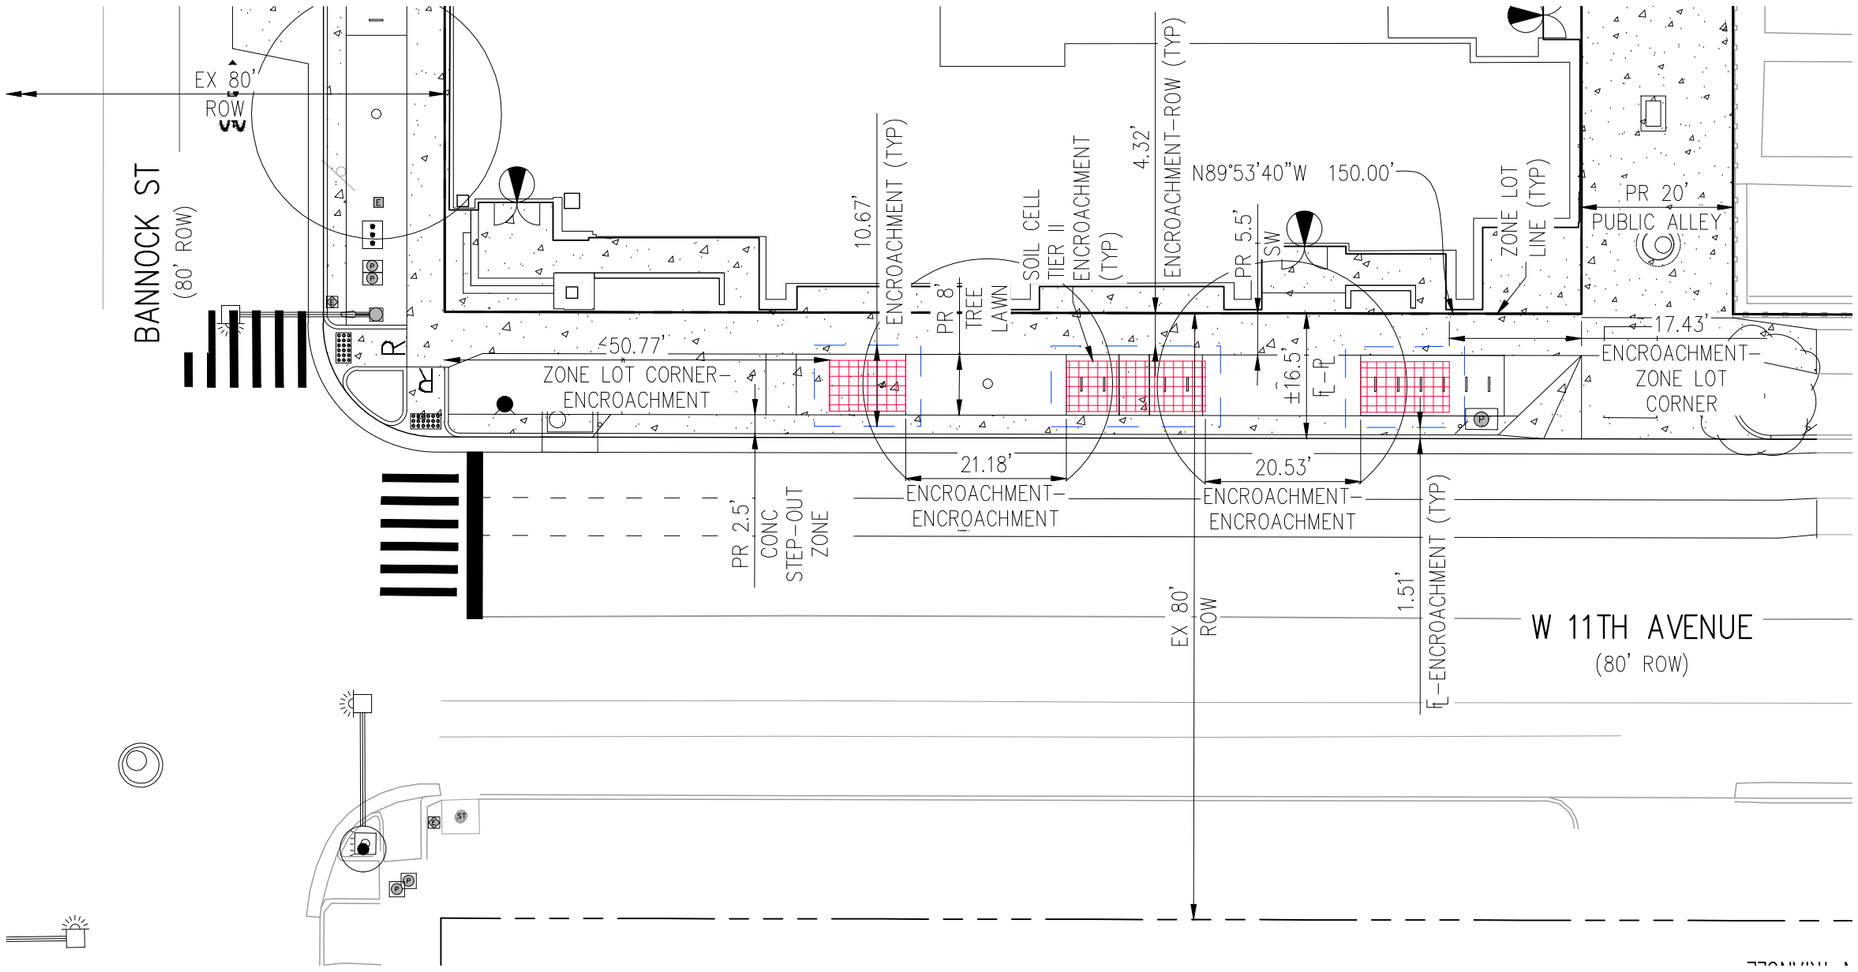

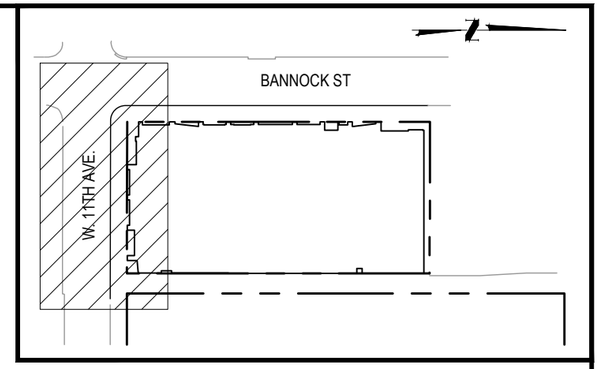

KEY MAP

SCALE: 1"=150'

LEGEND:

- ZONE LOT LINE
- EXISTING RIGHT-OF-WAY
- ENCROACHMENT EASEMENT
- SOIL CELL

HARRIS KOCHER SMITH
1120 Lincoln Street, Suite 1000
Denver, Colorado 80203
P: 303.623.6300 F: 303.623.6311
HarrisKocherSmith.com

SOIL CELL ENCROACHMENT

SCALE: 1" = 20'

20 0 20 40

SCALE: 1" = 20'

PROJECT #: 190212

ENCROACHMENT SITE PLAN.DWG TUE 01/30/24 9:25:38A BY: OLIVIA RILEY