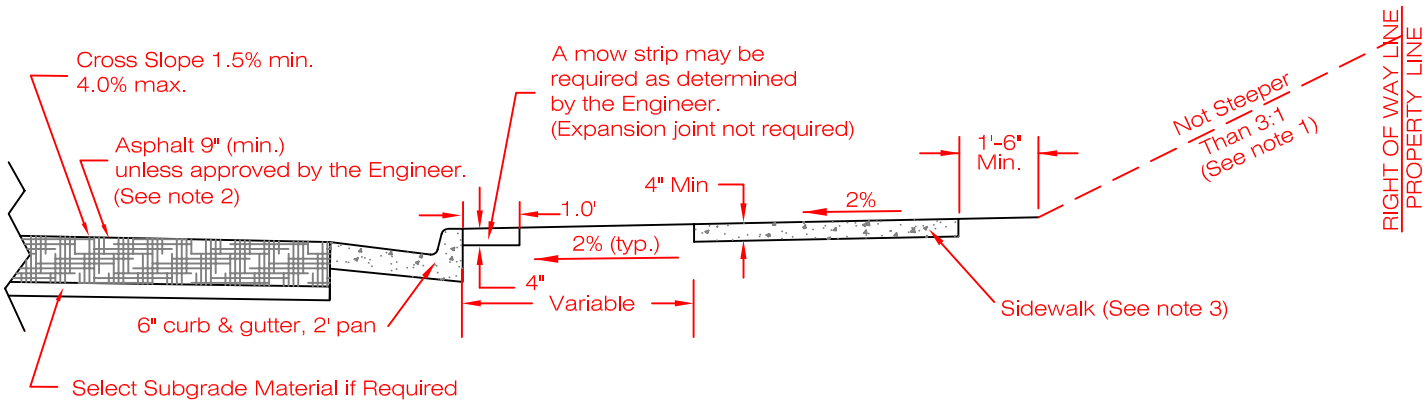

TYPICAL SECTION-6" CURB & GUTTER WITH DETACHED SIDEWALK
(Detached Preferred)

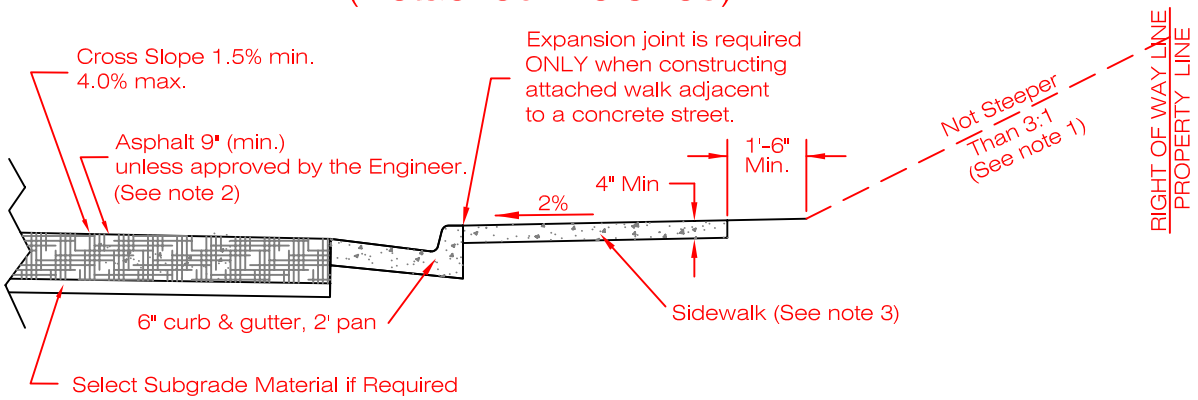

TYPICAL SECTION-6" CURB & GUTTER WITH ATTACHED SIDEWALK
(Detached Preferred)

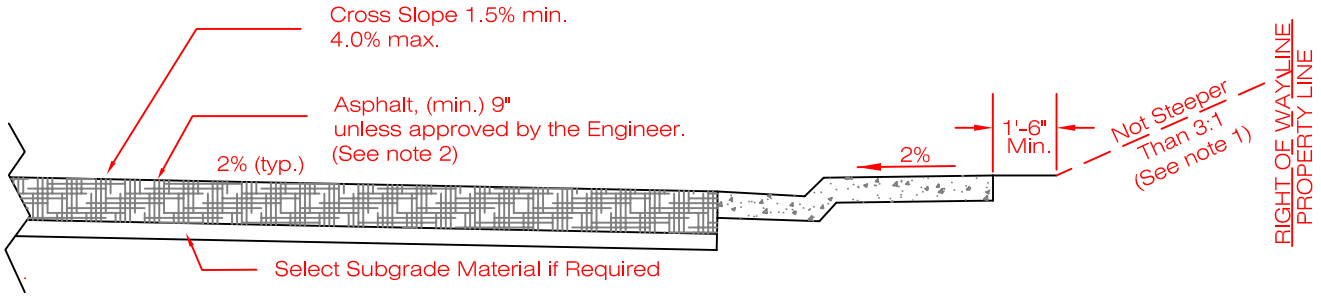

TYPICAL SECTION-COMBINATION CURB, GUTTER & SIDEWALK

* For existing conditions only.

NOTES:

1. Side slope may exceed 3:1 only with the approval of the Engineer. Some side slopes may require railing.
2. These sections are the minimum required. A separate pavement design report is required if the contractor wants to vary from these minimums or install concrete pavement.
3. Standard Sidewalk Widths:
   Local Street - 5'
   Collector Street - 5'
   Arterial Street - 8'

DATE: 5/05

CITY & COUNTY OF DENVER	PUBLIC WORKS	STD. DWG NO.
CURB & GUTTER AND SIDEWALK	DENVER	5.2