TRAFFIC CONTROL PLAN

DAB

LOCATION: Bannock St.: 12th Ave. - 13th Ave.
CITY: Denver
DATE: 9/25/09
FOR: David Clifton Ministries
BY: American Barricade Rental
a Division of CSW Safety Services
Ph: 303.298.8407, Fax: 303.298.0905

LEGEND:
= 48" WARNING SIGN
= VERTICAL PANEL / SIGN
= BARRICADE / TYPE 3
= WORK ZONE
NOT DRAWN TO SCALE

MHT #1

Road Closure

** All Traffic Control Devices to Conform to M.U.T.C.D.

Summary of Devices

3 - Road Work Ahead
2 - Road Closed Ahead
2 - Detour Ahead
2 - Detour Left
2 - Detour Right
1 - Detour Straight
1 - T-3 Road Closed w/ Detour Left
1 - T-3 Road Closed w/ Detour Right
4 - T-3 Plain

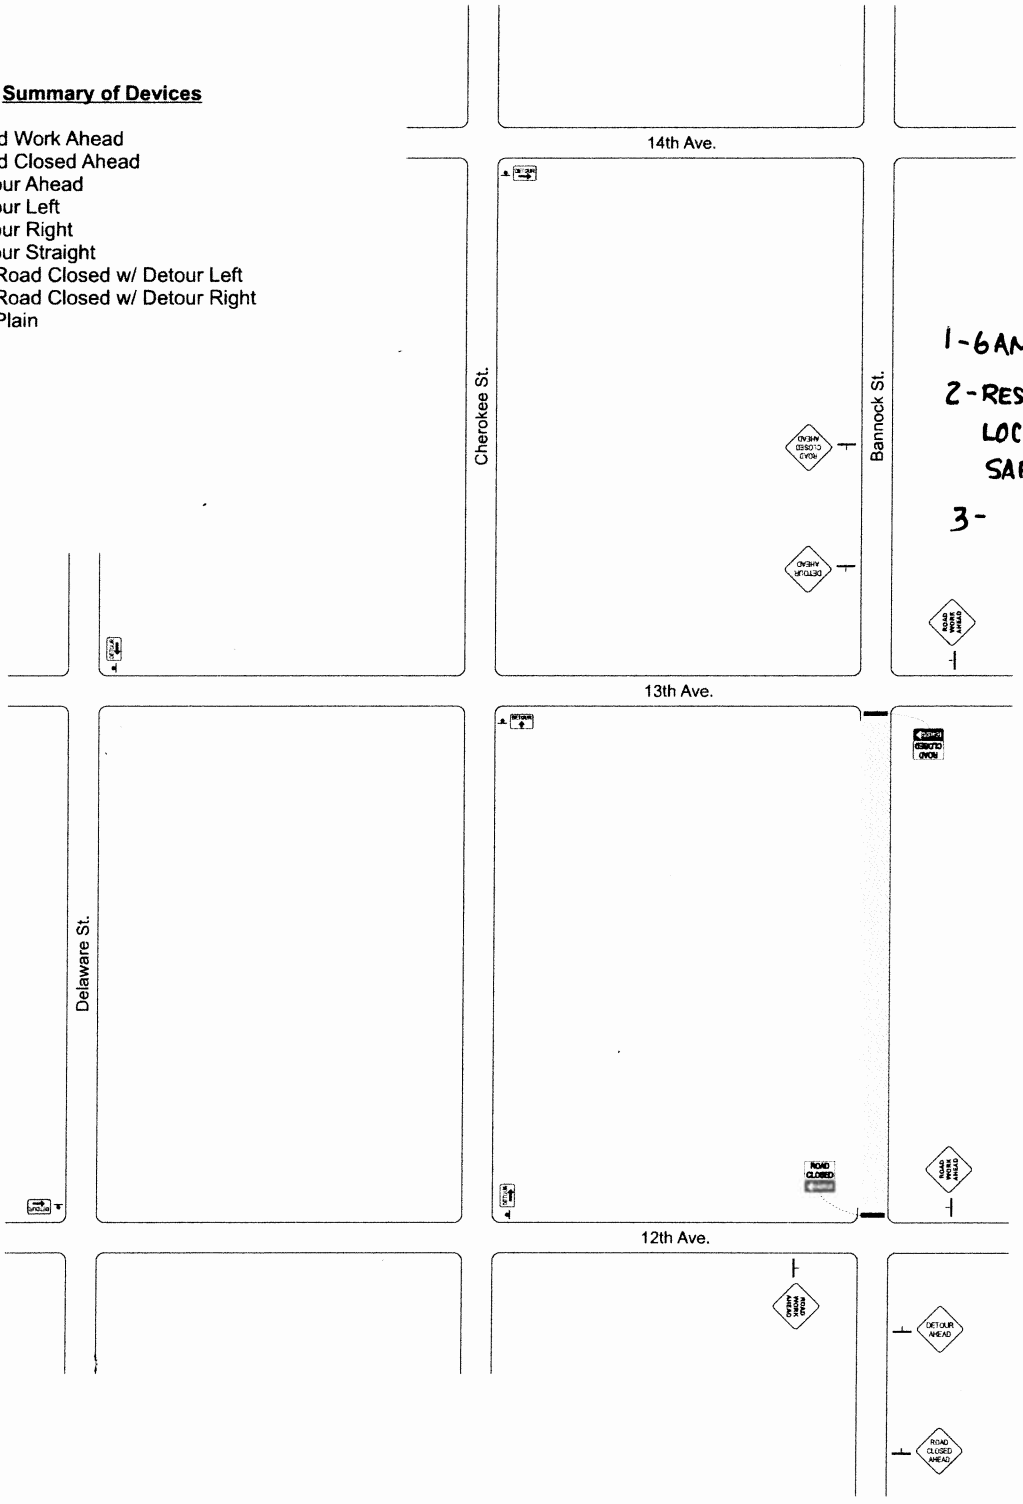

1-6AM-7PM
2-RESOLVE ALL LOCAL ACCESS & SAFETY ISSUES
3-