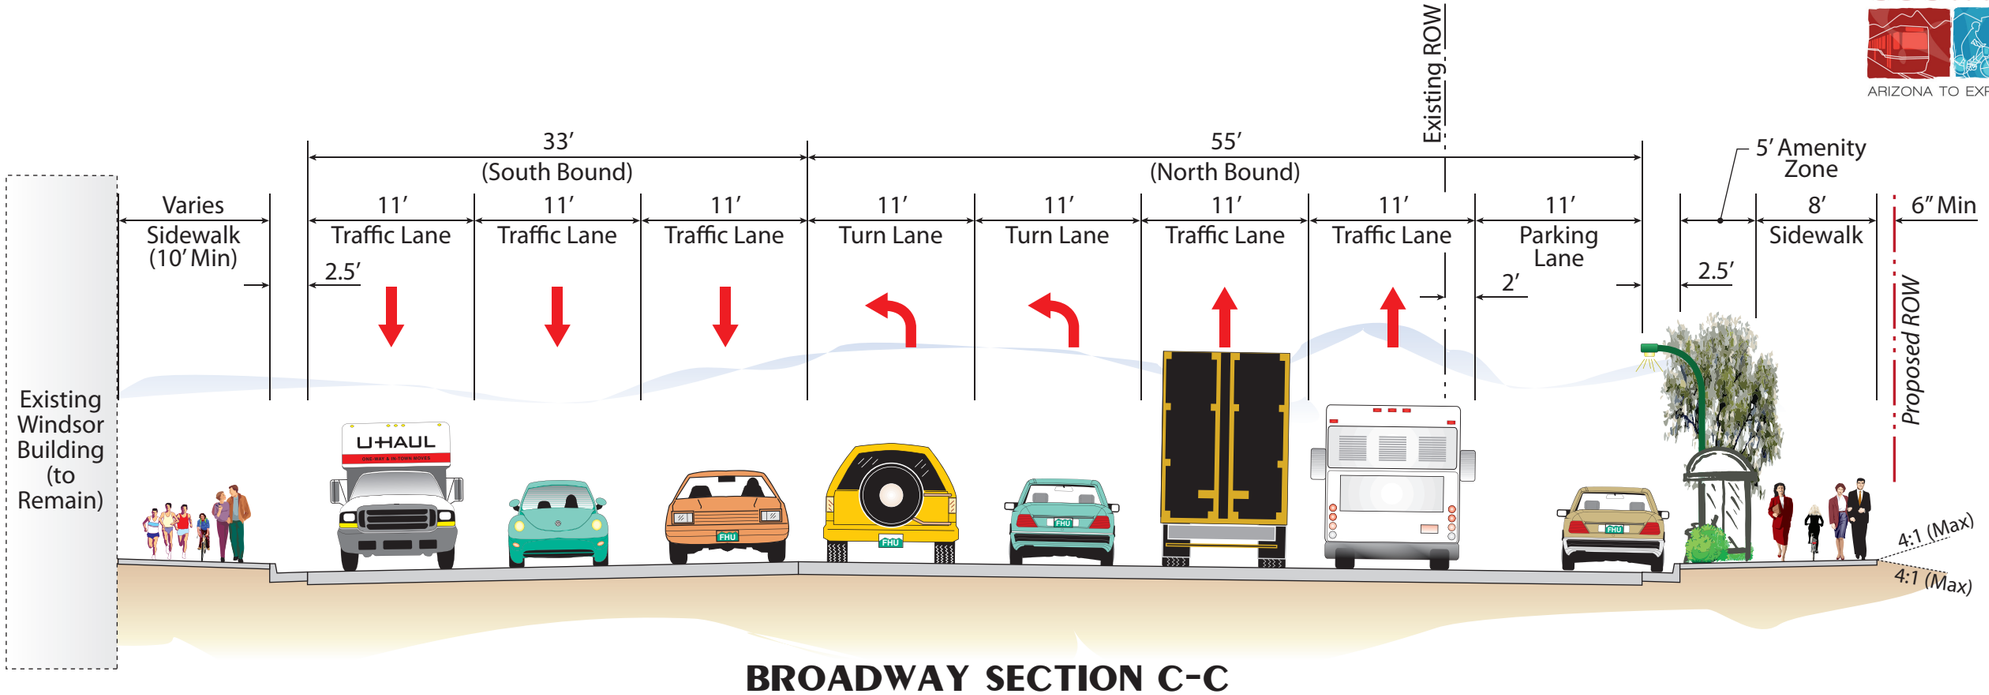

BROADWAY SECTION C-C

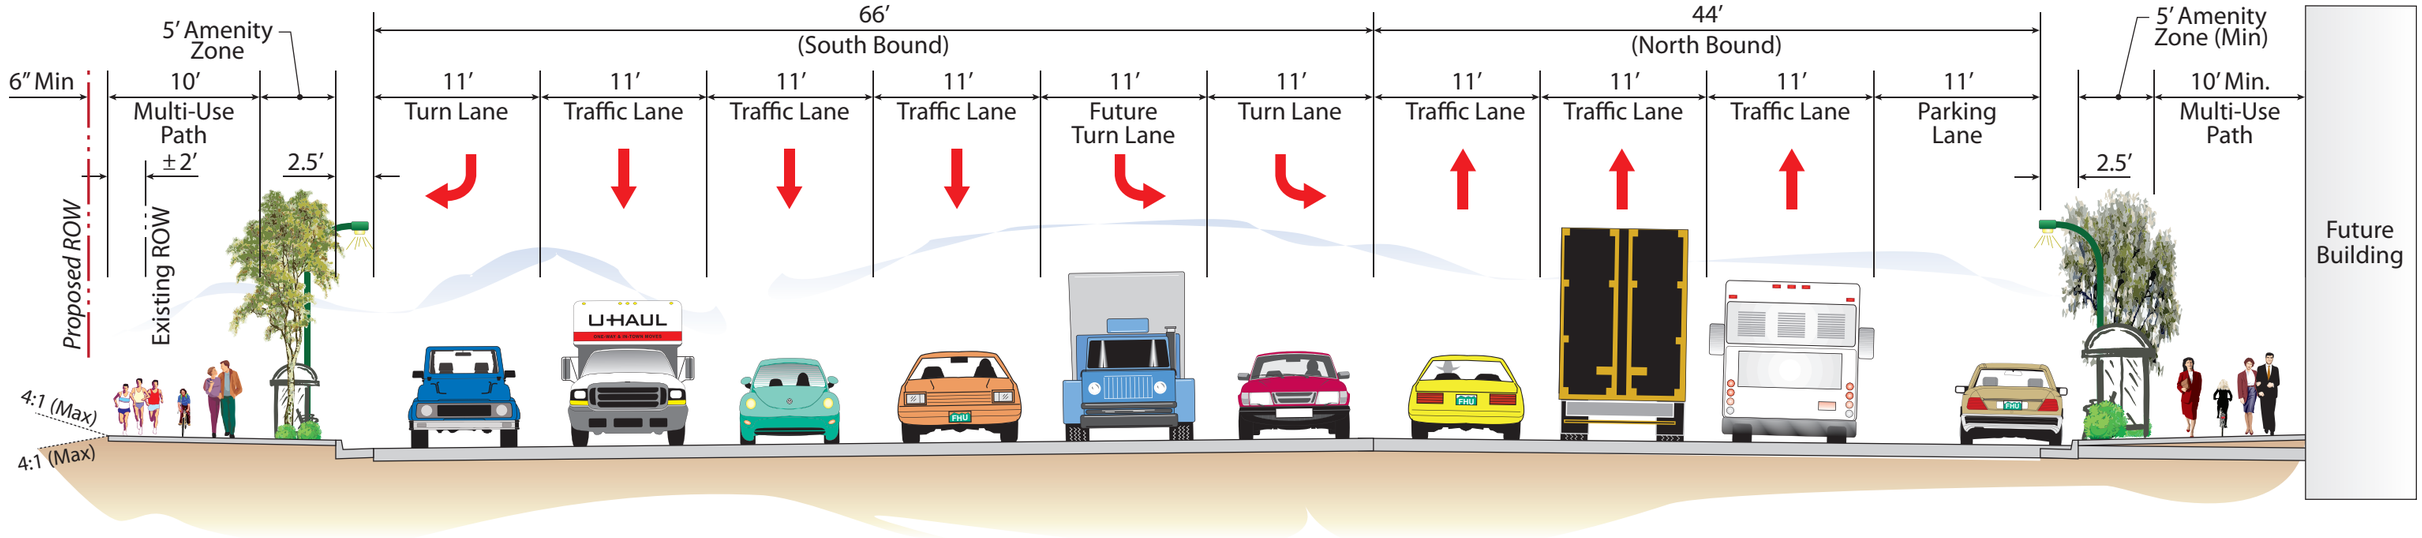

BROADWAY SECTION D-D

Project Typical Sections