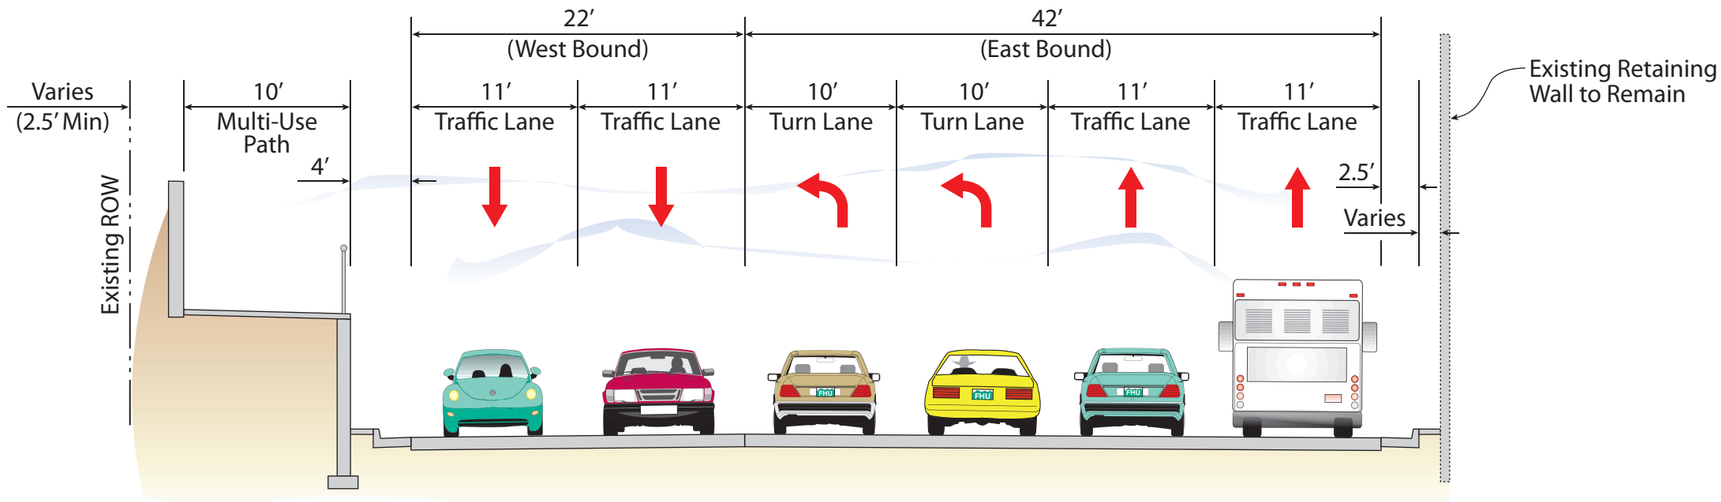

MISSISSIPPI SECTION A-A

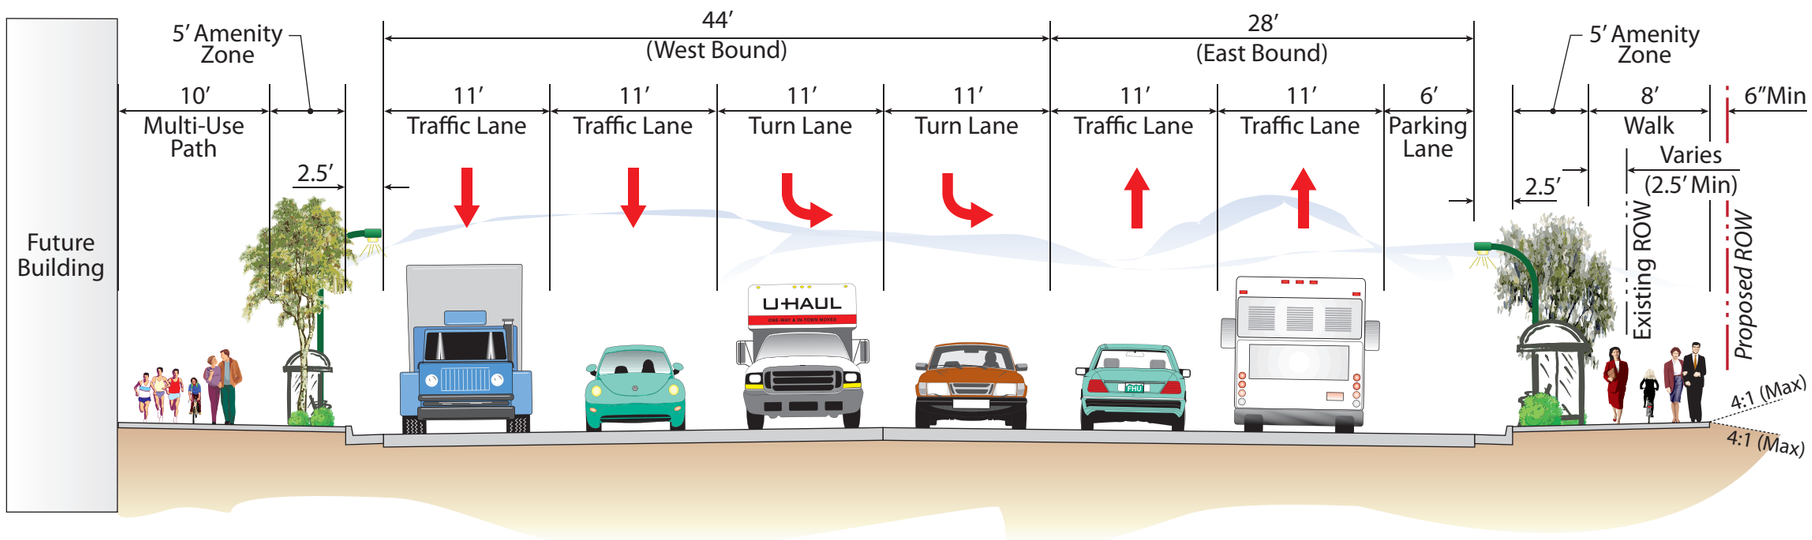

MISSISSIPPI SECTION B-B

Project Typical Sections