DENVER
THE MILE HIGH CITY

SOUTH BROADWAY
ARIZONA TO EXPOSITION & I-25 INTERCHANGE

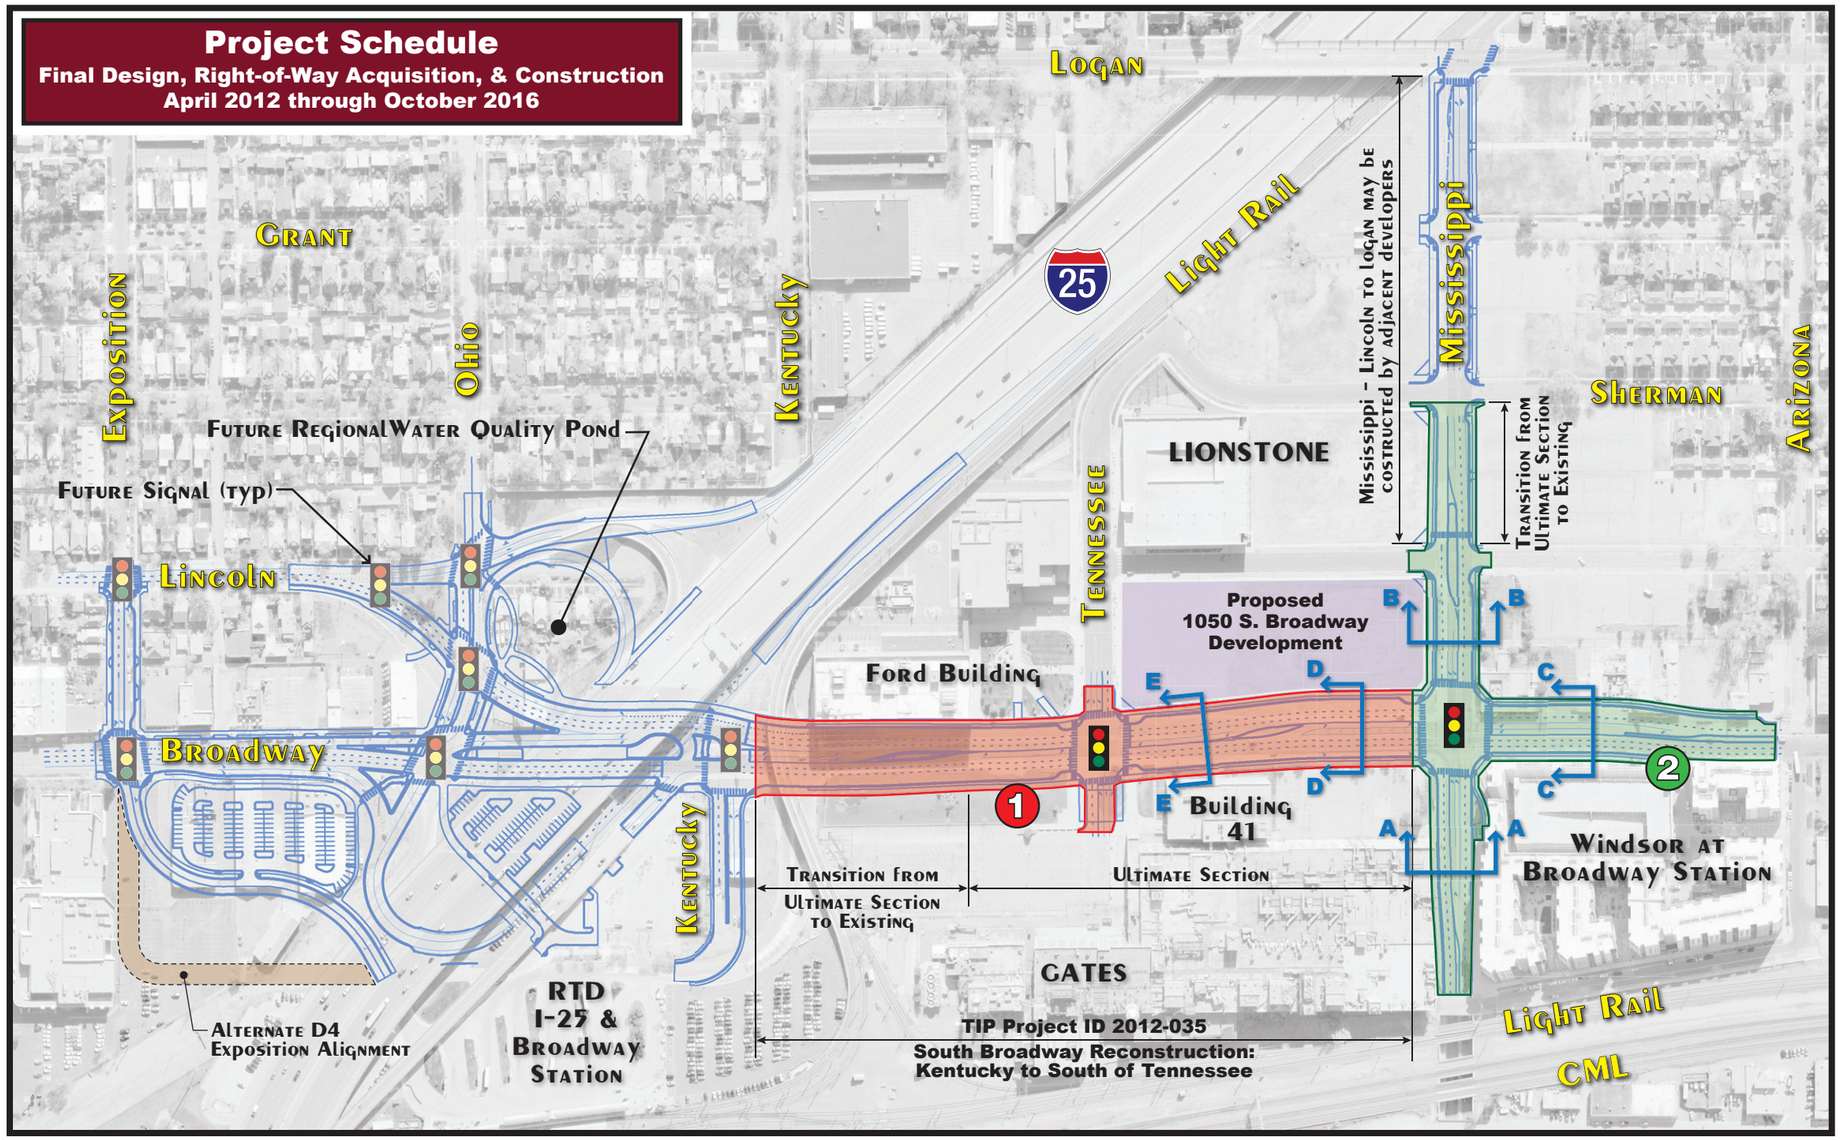

Anticipated Initial Schedule

1 **TIP Project Broadway Reconstruction:**
Kentucky to South of Tennessee
Design = April 2012 - May 2013
ROW = February 2013 - December 2013
Construction = November 2014 - October 2015

2 **Broadway - Mississippi to Arizona**
Mississippi - CML to Sherman
Design = April 2012 - May 2013
ROW = February 2013 - December 2013
Construction = May 2015 - October 2016

Broadway, Arizona to
Exposition and I-25 Interchange
30% Design Completed July 2011

NOTE: The maintenance of the streetscape features is unresolved.

North
Not to Scale

DRAFT

South Broadway - Kentucky to Arizona