NOTE: 5-STEP STAIRS TO LIFT "FLEXSTEP" COMPLIES WITH ASME A18.1, AS ALLOWED BY 2021 IEBC SECTION 306.7.8 - PLATFORM LIFTS. SEE ATTACHED DOCUMENT.

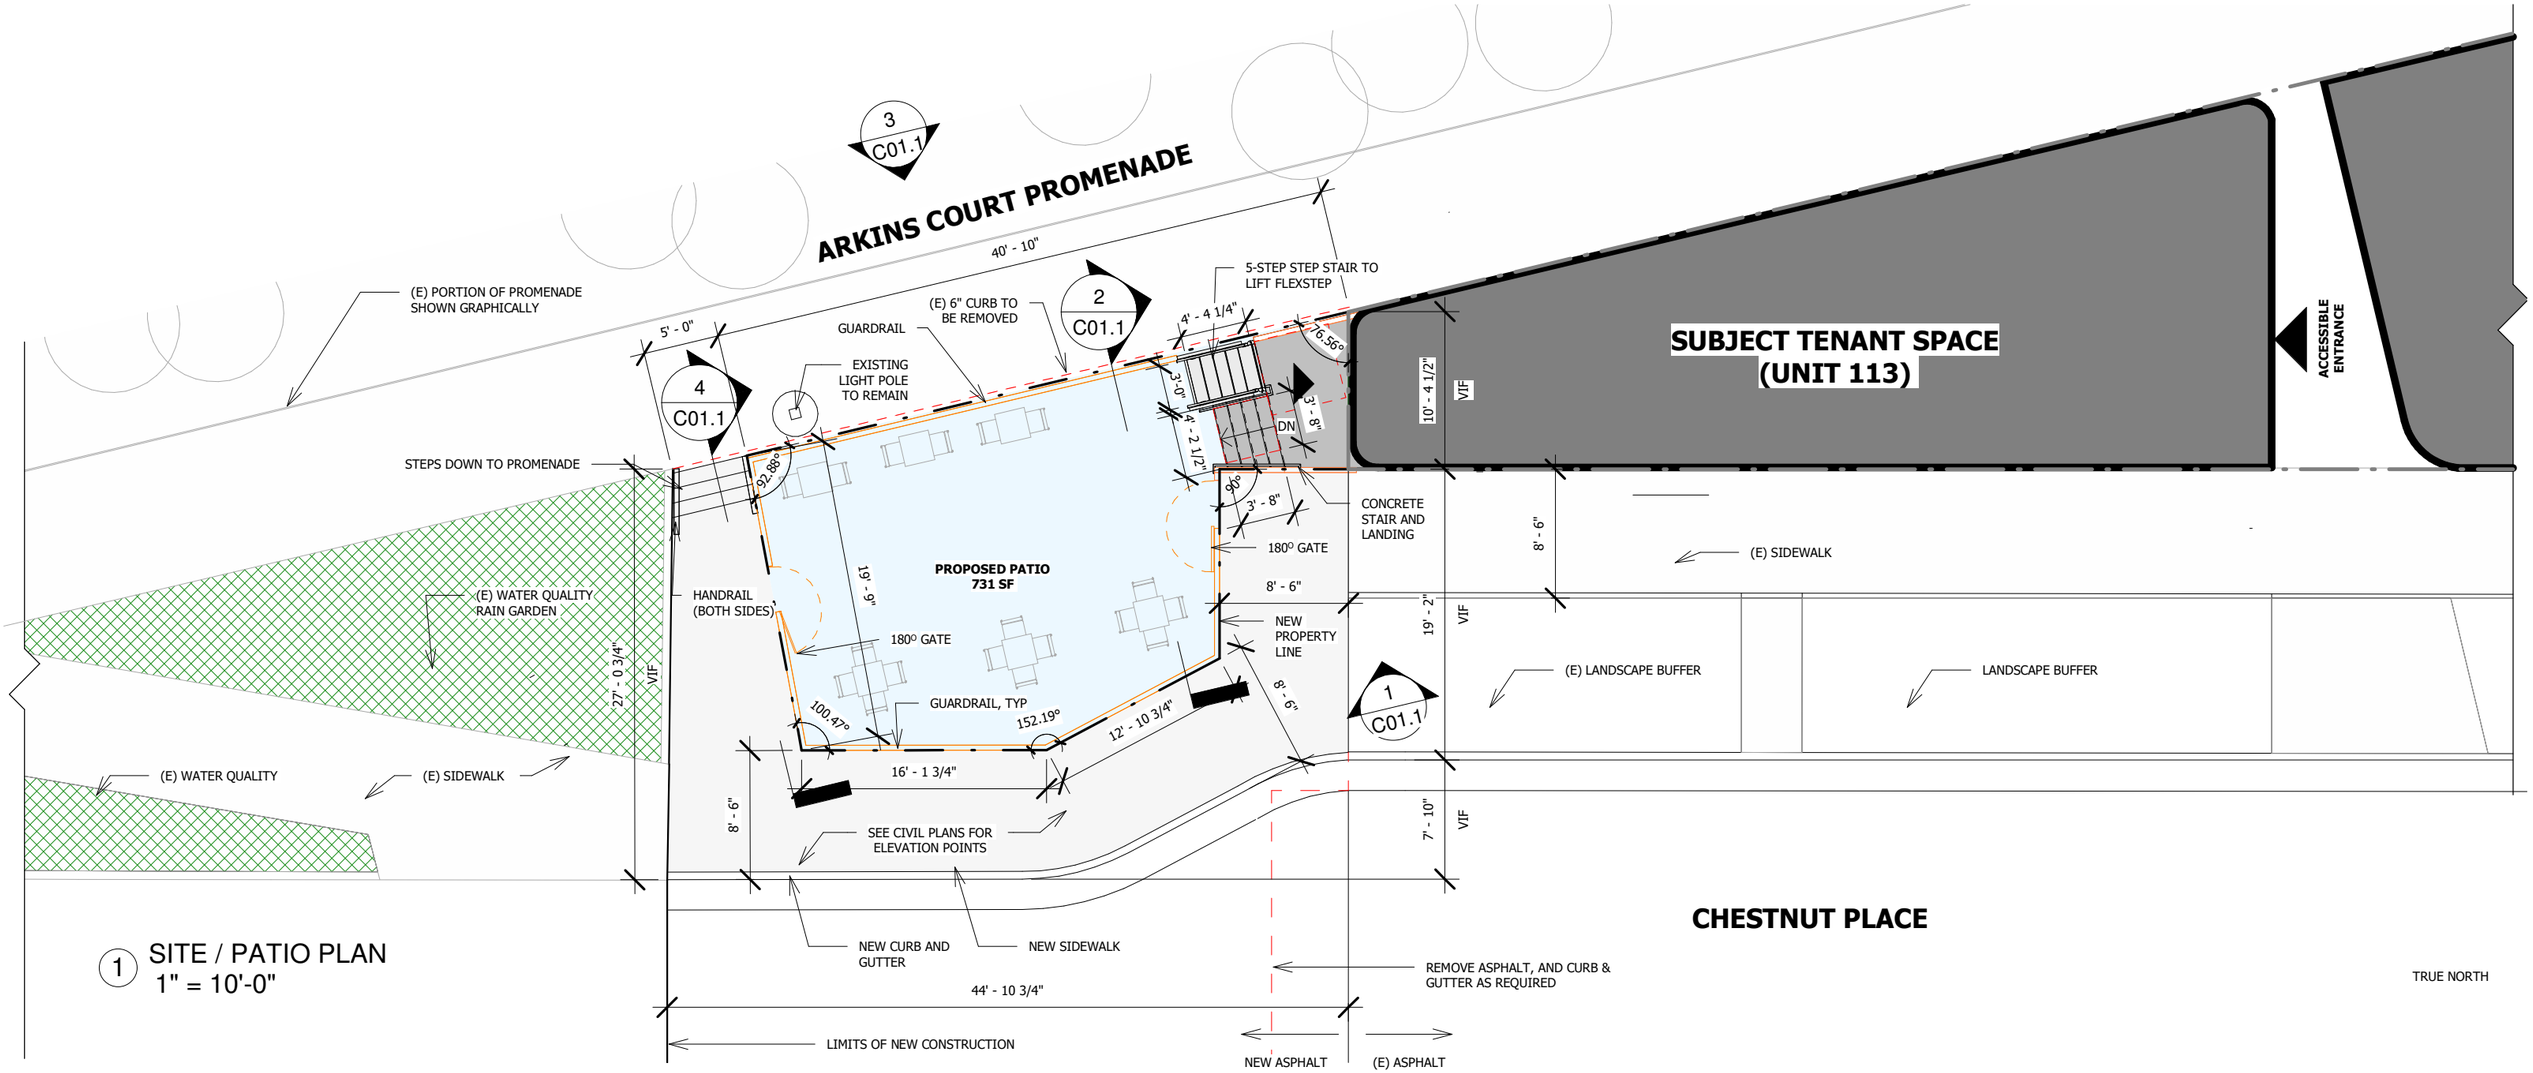

1 SITE / PATIO PLAN
1" = 10'-0"

CHESTNUT PLACE

TRUE NORTH

PROJECT NORTH

1" = 10'-0"
SCALE
10 0 10 20
FEET

07/25/23

C01

BONSAI
architect-led design+build

3575 CHESTNUT SITE, PATIO PLAN

1" = 10'-0"

COFFEE SHOP T.I.

ALL DRAWINGS AND WRITTEN MATERIAL INCLUDED WITHIN THESE DOCUMENTS CONSTITUTE THE PROPERTY OF BONSAI DESIGN BUILD LLC AND MAY NOT BE DUPLICATED, OR DISCLOSED W/O EXPRESSED PERMISSION OF ARCHITECT OR DESIGNER. THESE DRAWINGS REPRESENT CONCEPTUAL DESIGN AND SHOULD NOT BE USED FOR CONSTRUCTION PURPOSES

NOTE: 5-STEP STAIRS TO LIFT "FLEXSTEP" COMPLIES WITH ASME A18.1, AS ALLOWED BY 2021 IEBC SECTION 306.7.8 - PLATFORM LIFTS. SEE ATTACHED DOCUMENT.

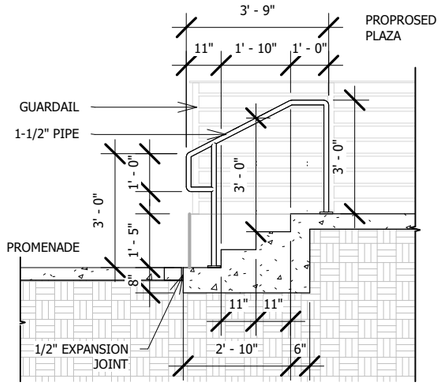

4 CONCRETE STAIR SECTION
1/4" = 1'-0"

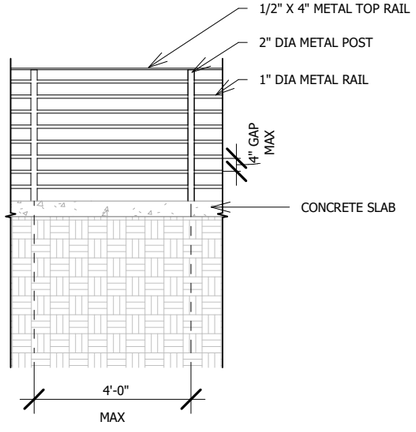

3 GUARDRAIL ELEVATION
1/4" = 1'-0"

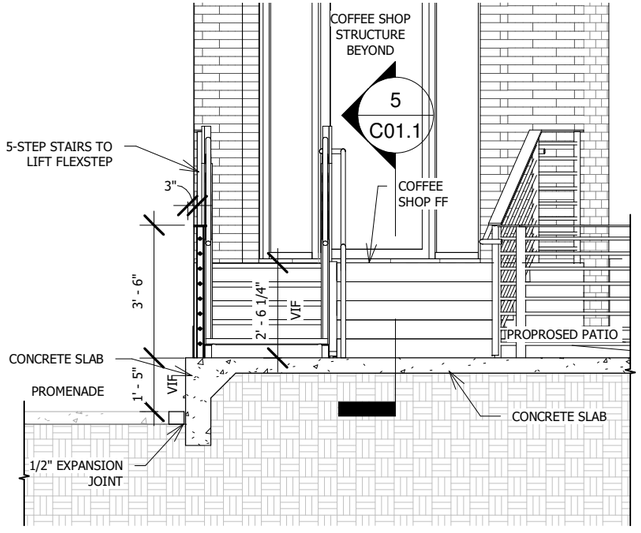

2 GUARDRAIL SECTION / STAIR ELEV
1/4" = 1'-0"

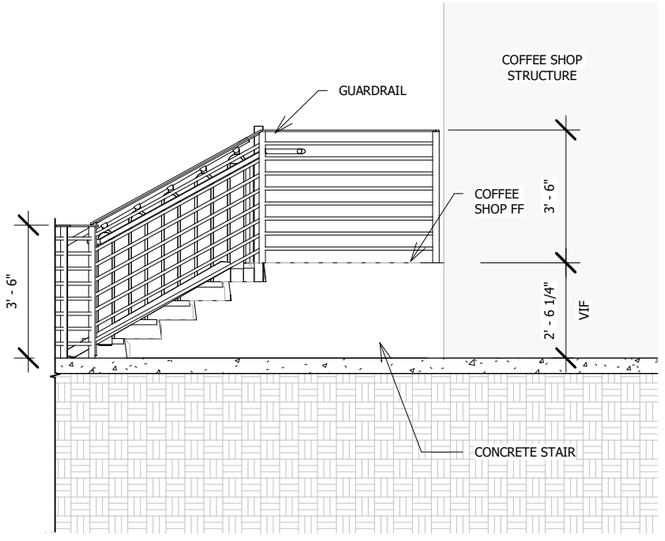

1 STAIR ELEVATION
1/4" = 1'-0"

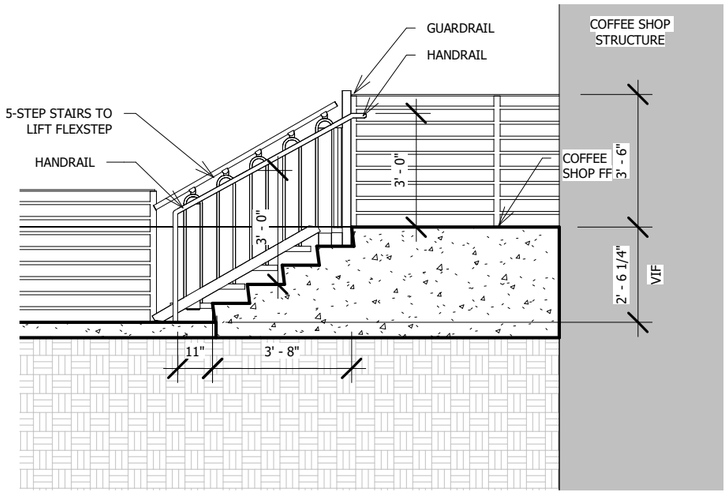

5 STAIR SECTION
1/4" = 1'-0"

07/25/23

BONSAI
architect-led design+build

DETAILS
1/4" = 1'-0"

C01.1
COFFEE SHOP T.I.

ALL DRAWINGS AND WRITTEN MATERIAL INCLUDED WITHIN THESE DOCUMENTS CONSTITUTE THE PROPERTY OF BONSAI DESIGN BUILD LLC AND MAY NOT BE DUPLICATED, OR DISCLOSED W/O EXPRESSED PERMISSION OF ARCHITECT OR DESIGNER. THESE DRAWINGS REPRESENT CONCEPTUAL DESIGN AND SHOULD NOT BE USED FOR CONSTRUCTION PURPOSES