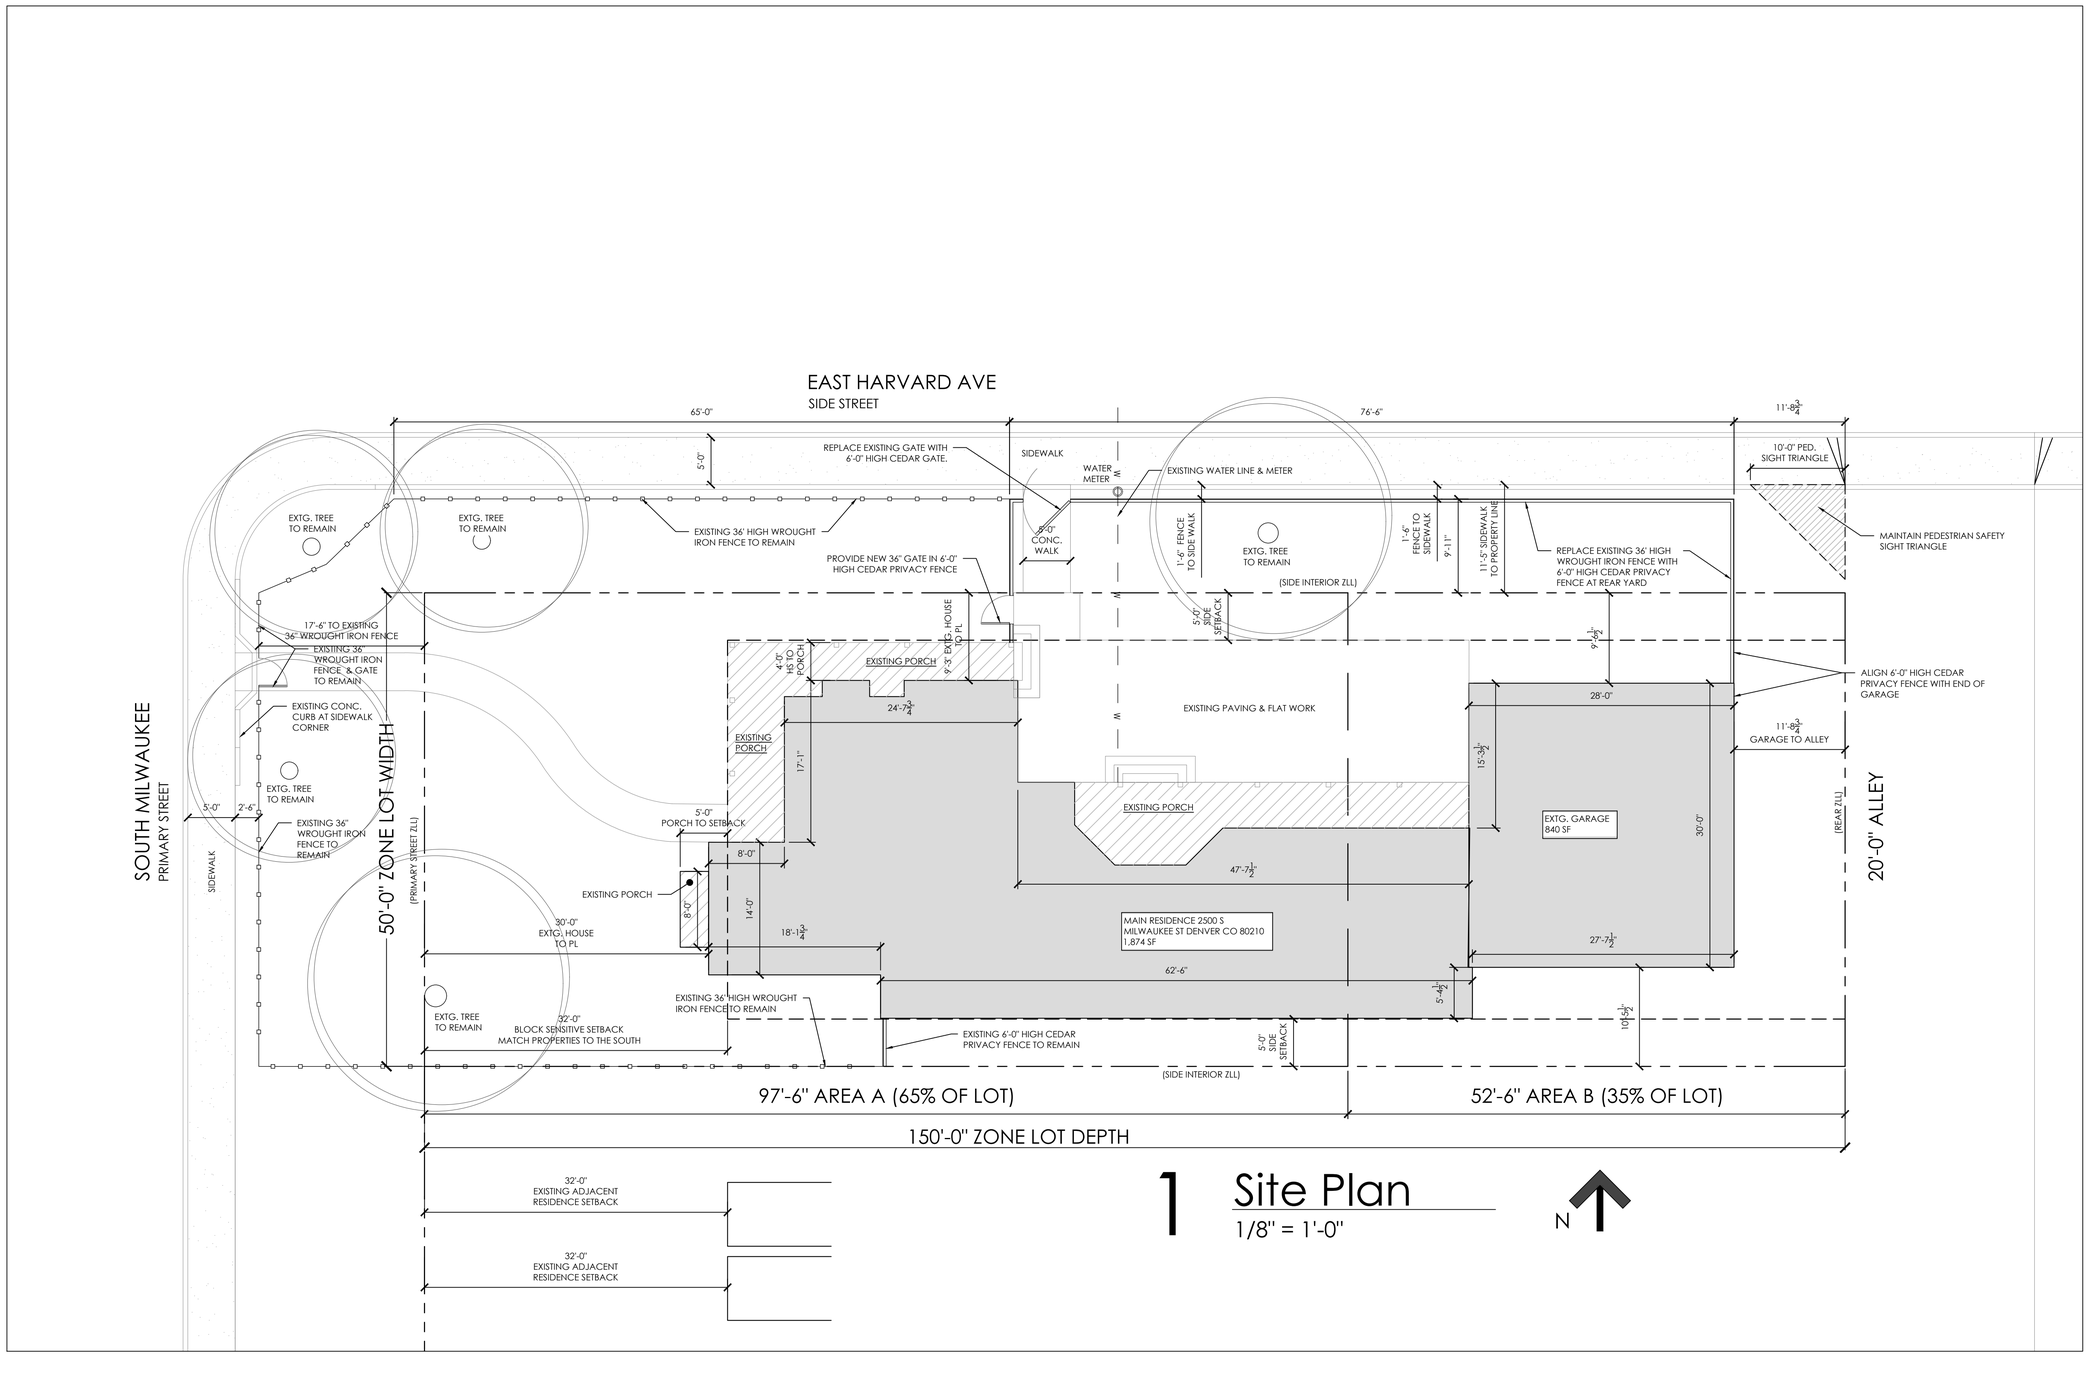

1 Site Plan

1/8" = 1'-0"

Hodgin | Architecture pllc
303.888.6586
www.hodginarchitecture.com

Zoning: E-SU-D
Coverage: 45%
Setbacks:
5'-0" Side & Side street

Johnson Residence

Landscape Project

project
2500 S Milwaukee Street
Denver, CO 80210

location

issue date
2026 April 20

Site Plan

content

A002

sheet

The Design is protected by copyright laws and is proprietary. The design, including all drawings and other information shall not be used, duplicated or disclosed without the written consent of Hodgin Architecture

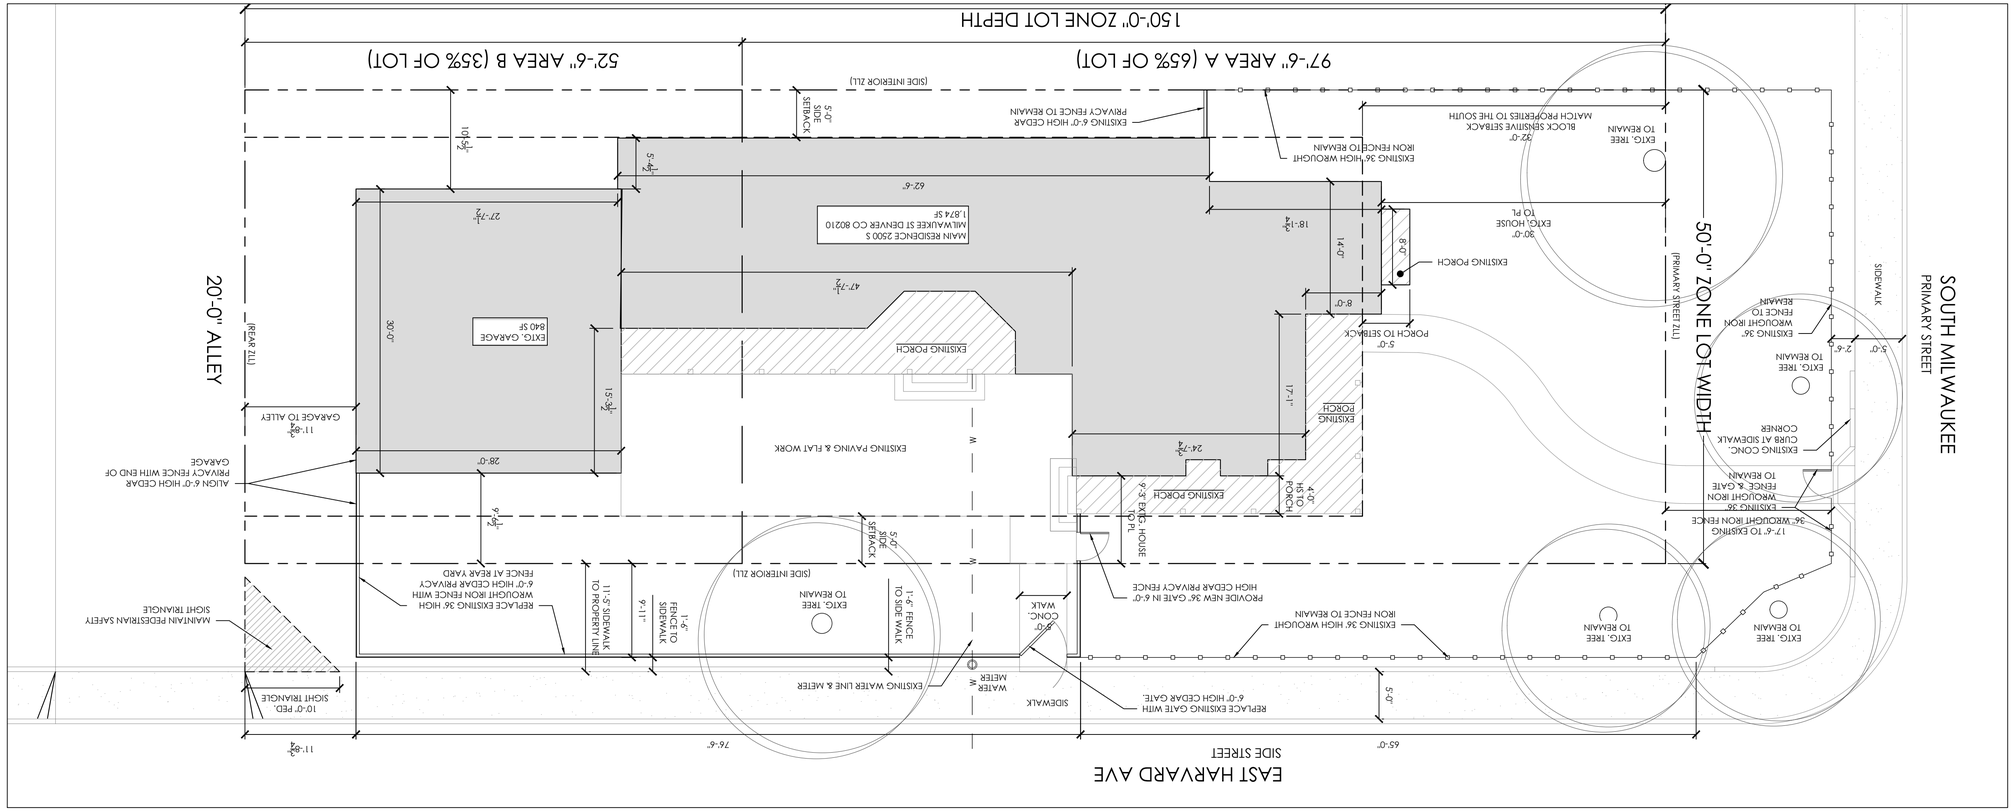

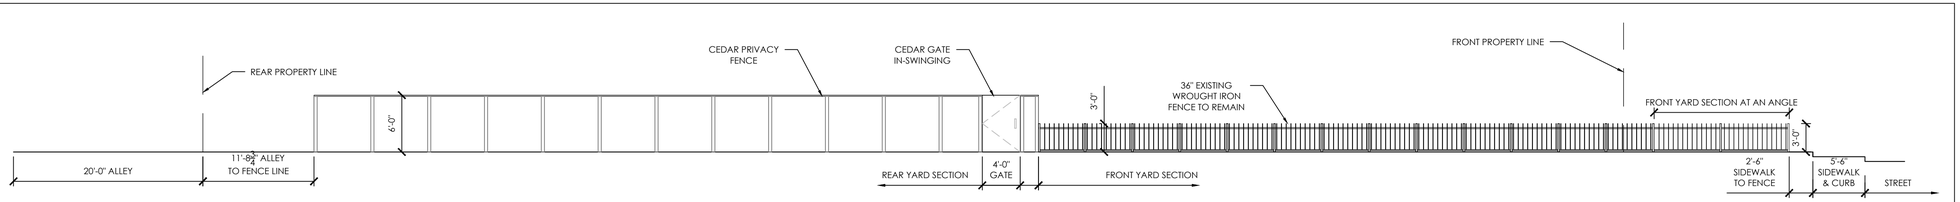

FENCE ELEVATION- NORTH AT EAST HARVARD AVE

1/8" = 1'-0"

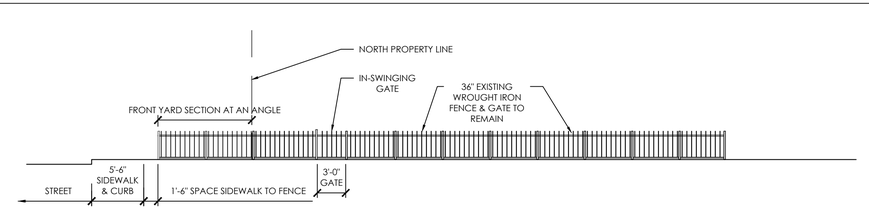

ELEVATION OF FENCE WEST AT SOUTH MILWAUKEE

1/8" = 1'-0"

Hodgin | Architecture pllc
303.888.6586
www.hodginarchitecture.com

Zoning: E-SU-D
Coverage: 45%
Setbacks:
5'-0" Side & Side street

Johnson Residence
Landscape Project

project
2500 S Milwaukee Street
Denver, CO 80210

location
2026 April 20

issue date
Site Plan;
Fence Elevations

content
A003

sheet

The Design is protected by copyright laws and is proprietary. The design, including all drawings and other information shall not be used, duplicated or disclosed without the written consent of Hodgin Architecture