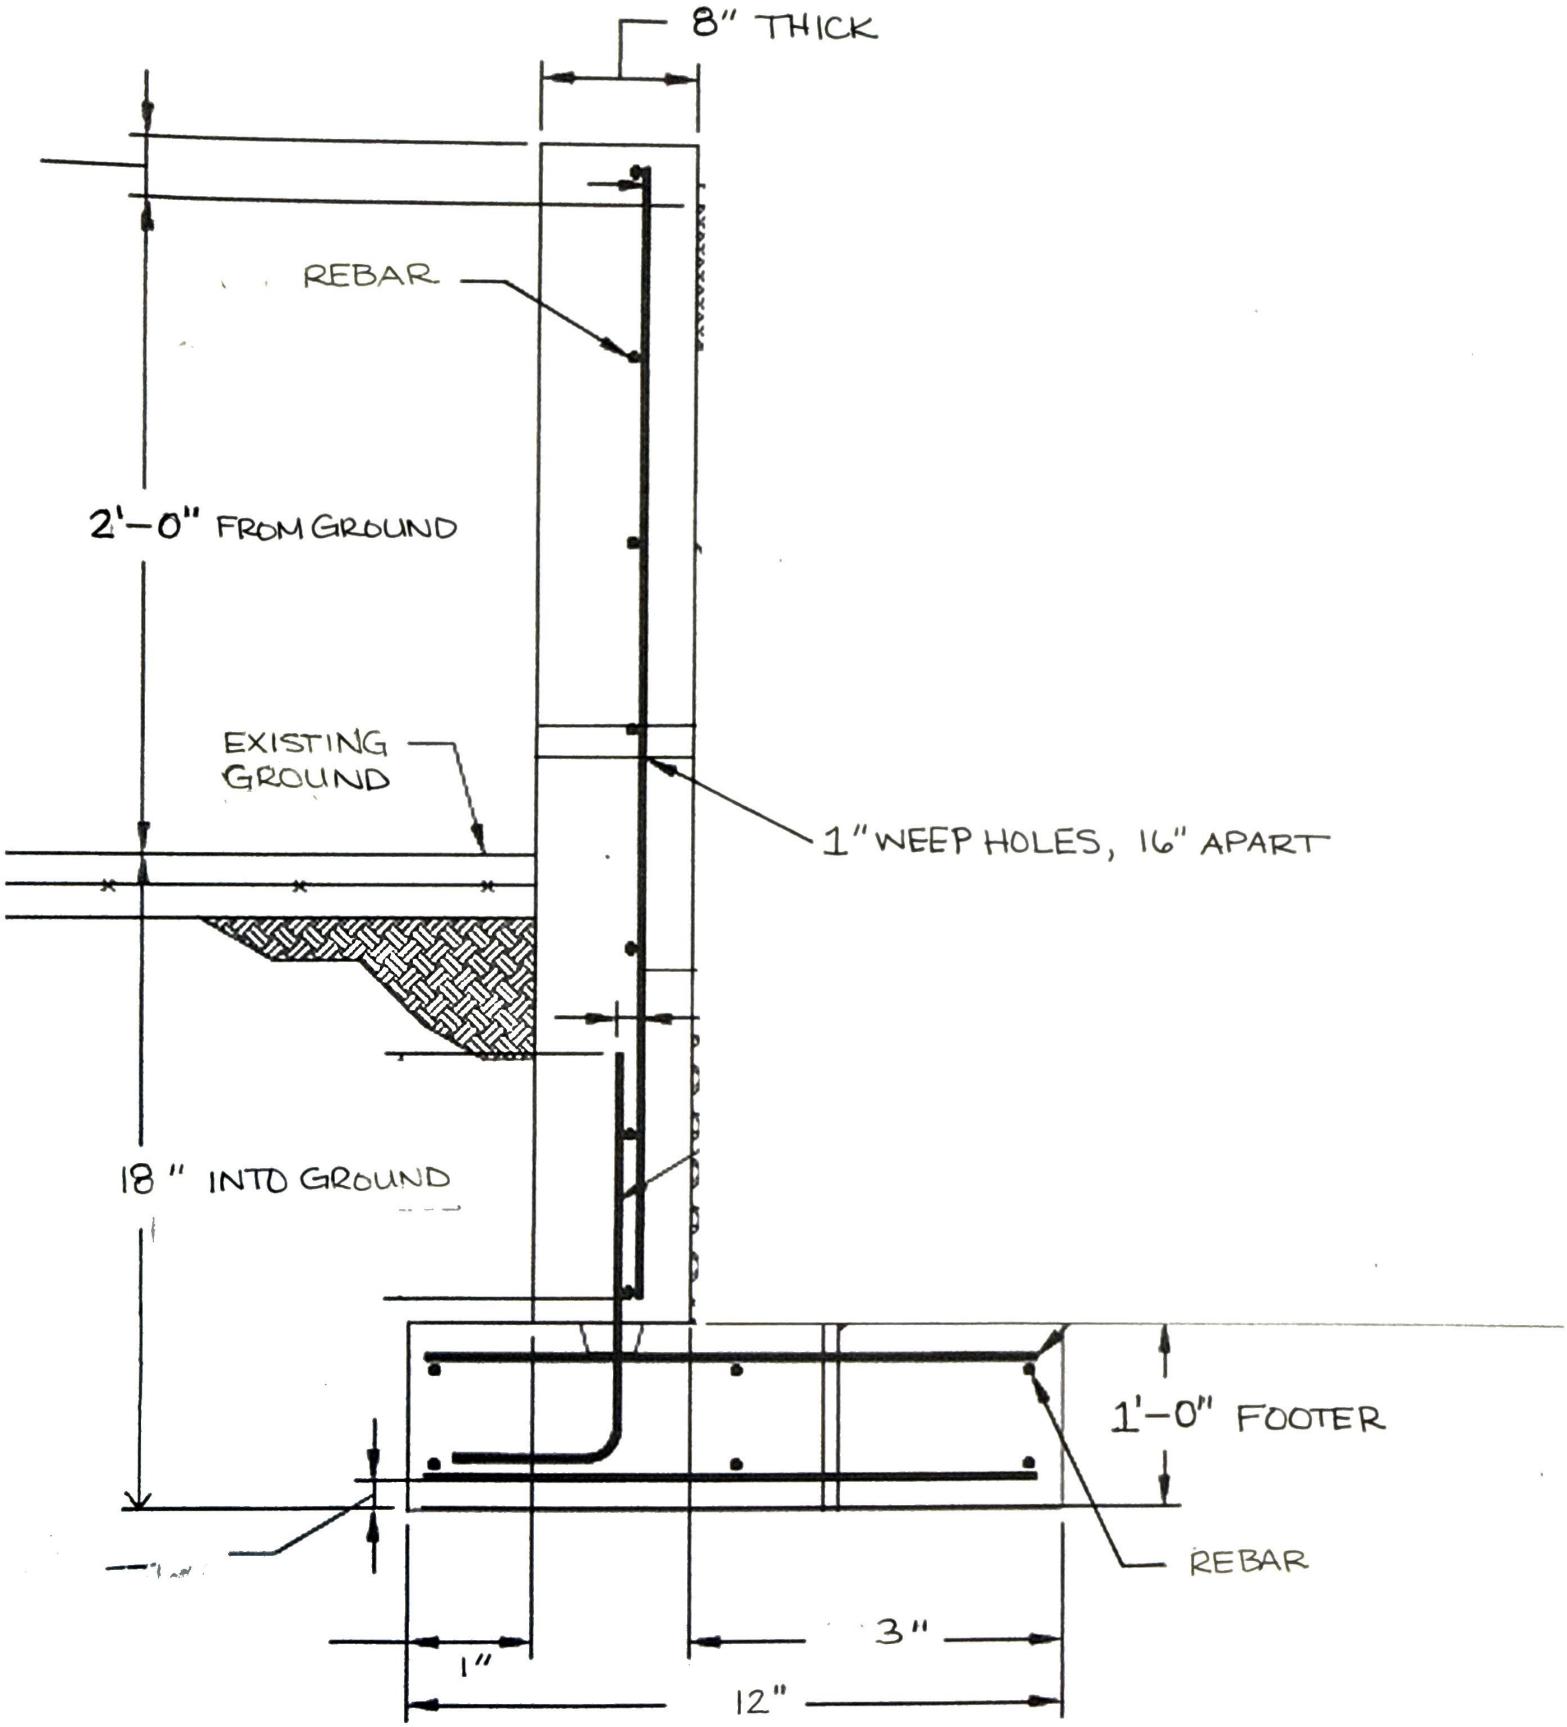

RETAINING WALL SECTION (NOT TO SCALE)