BY: American Barricade Rental
a Division of CSW Safety Services
Ph: 303.298.8407, Fax: 303.298.0905

= BARRICADE TYPE 3

= WORK ZONE

NOT DRAWN TO SCALE

COLUMBUS DAY PARADE ACTIVITIES

SAME DAY

MHT #1

Road Closure

** All Traffic Control Devices to Conform to M.U.T.C.D.

Summary of Devices

4 - Road Work Ahead
2 - Road Closed Ahead
2 - Detour Ahead
2 - Detour Left
2 - Detour Right
1 - T-3 Road Closed w/ Detour Left
1 - T-3 Road Closed w/ Detour Right
4 - T-3 Plain
16 - No Parking Any Time
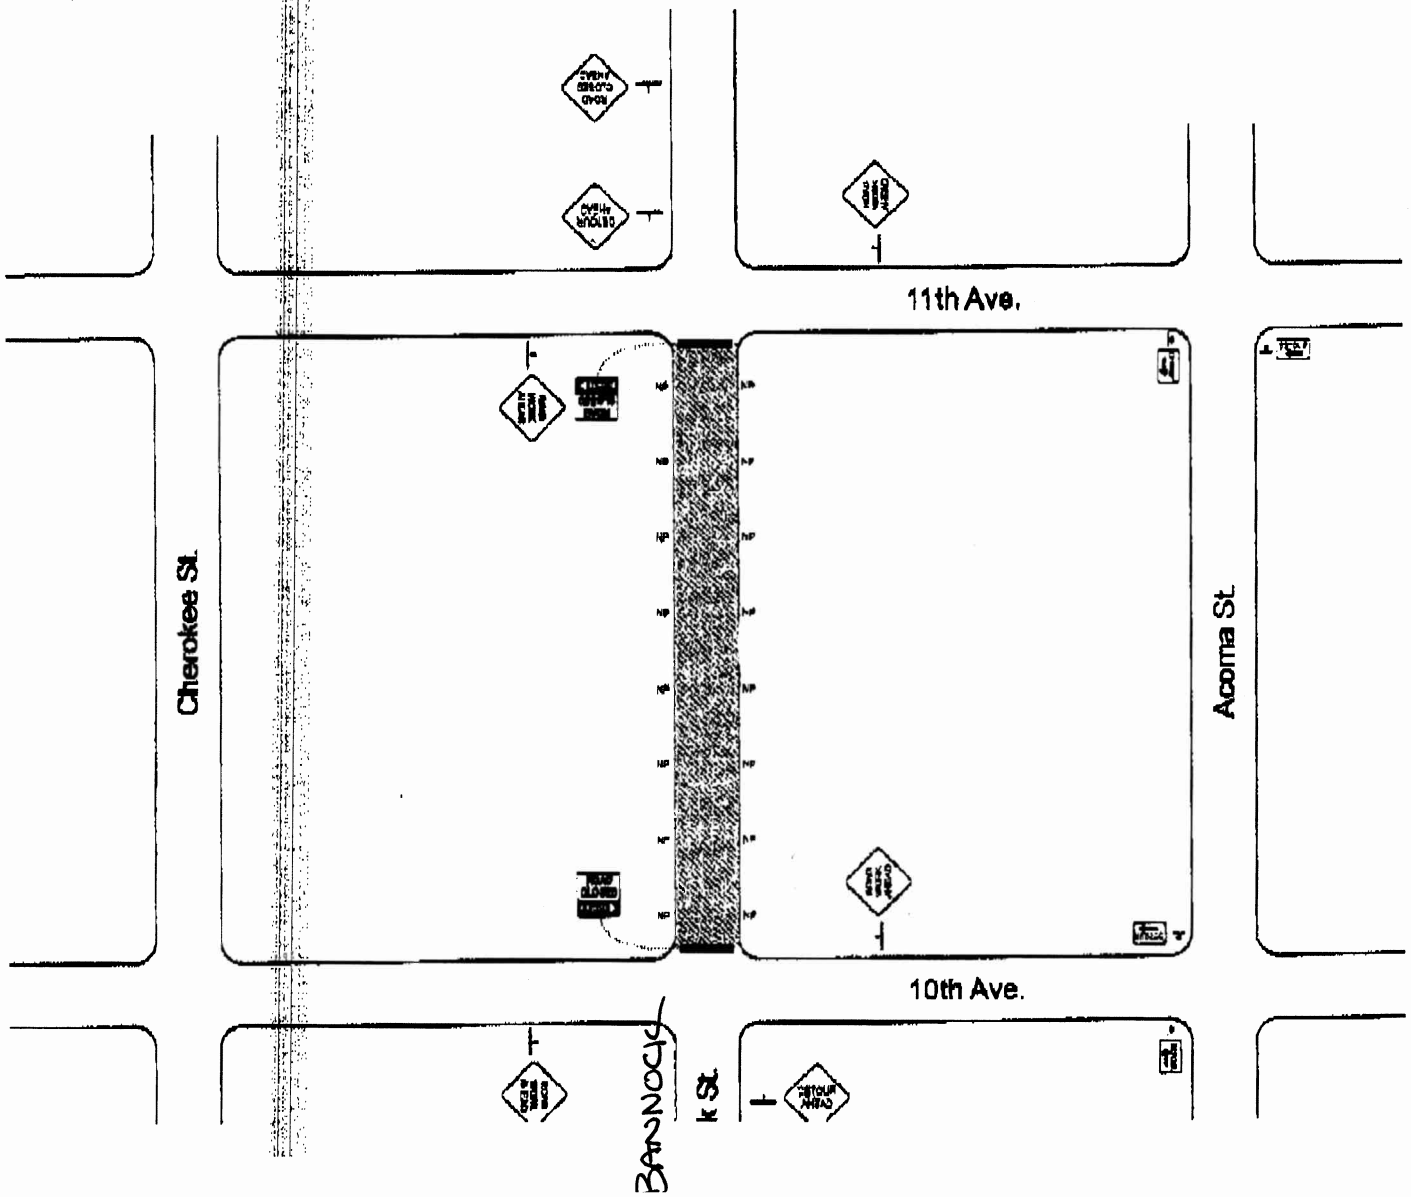
***Note:*
No Parking signs will be placed a minimum of 24 hours in advance of closure. T-3 Barricade can be exchanged for T-1 or T-2 Sawhorse barricade for short duration road closures.