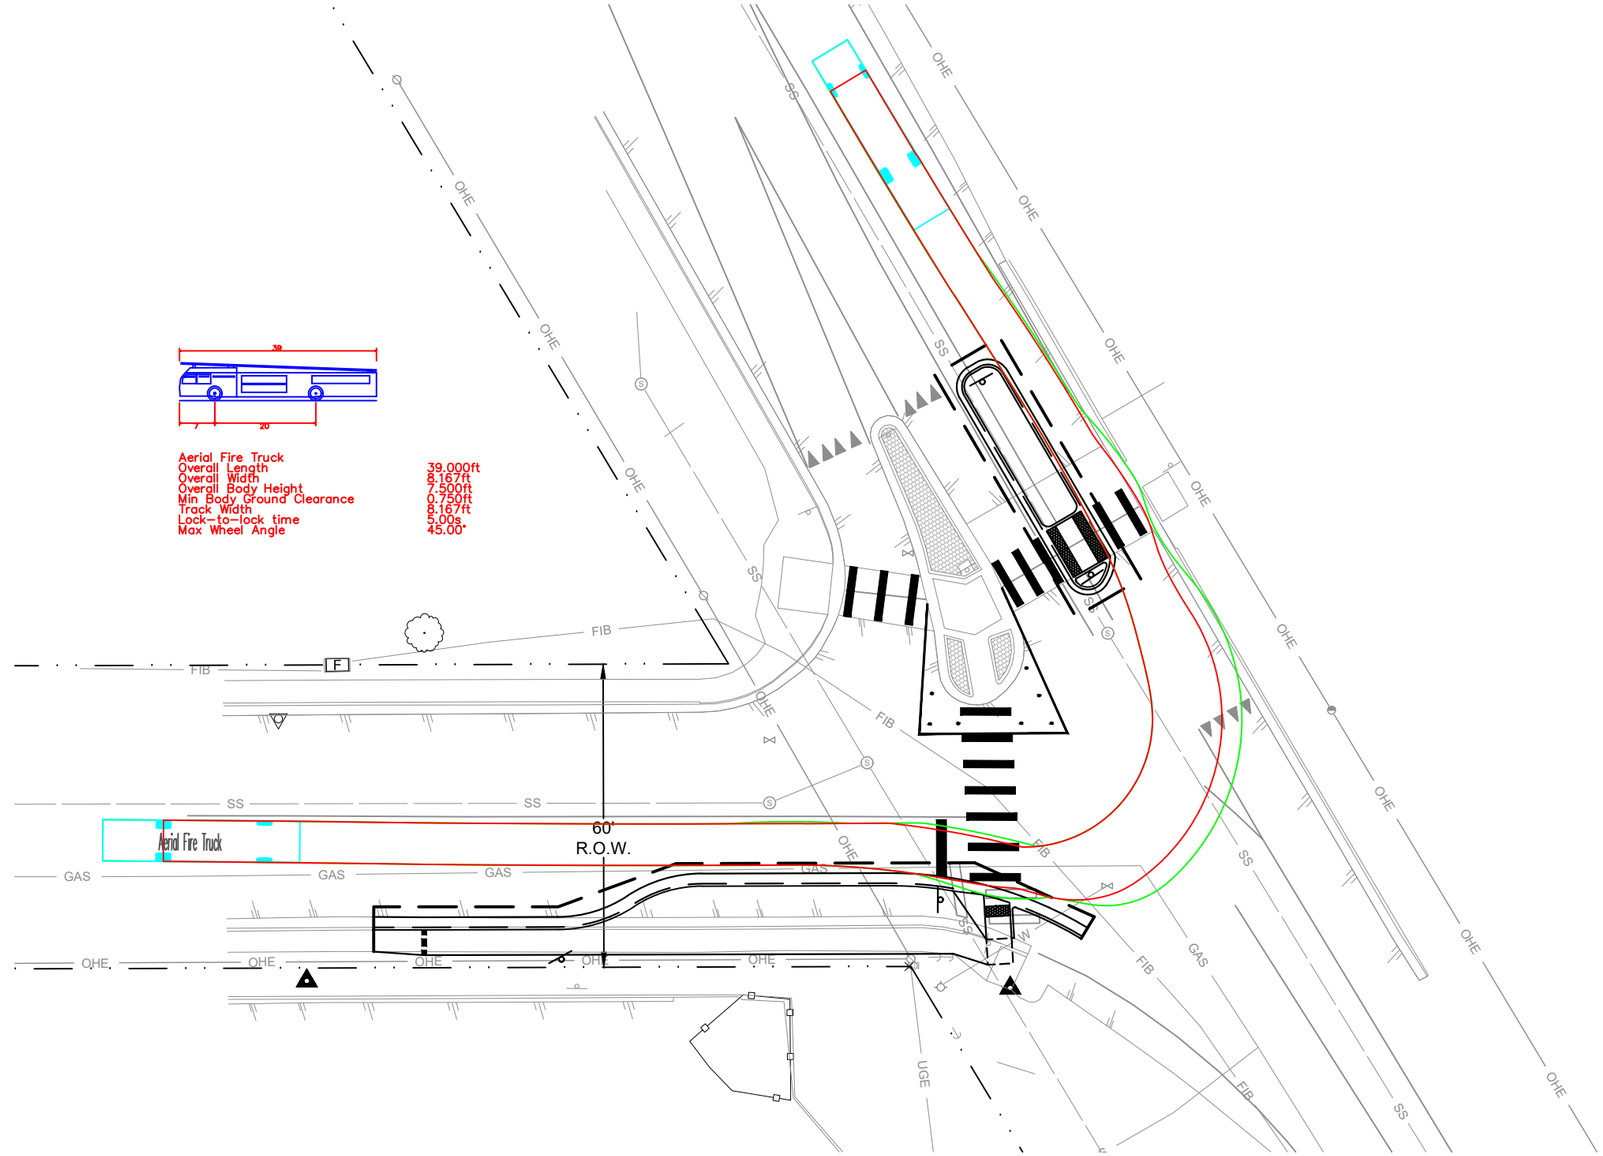

KENTUCKY AVE & CHERRY CREEK DRIVE
FIRE TRUCK TURN TEMPLATE

NORTH

GRAPHIC SCALE IN FEET
0 15 30 60

Kimley»Horn

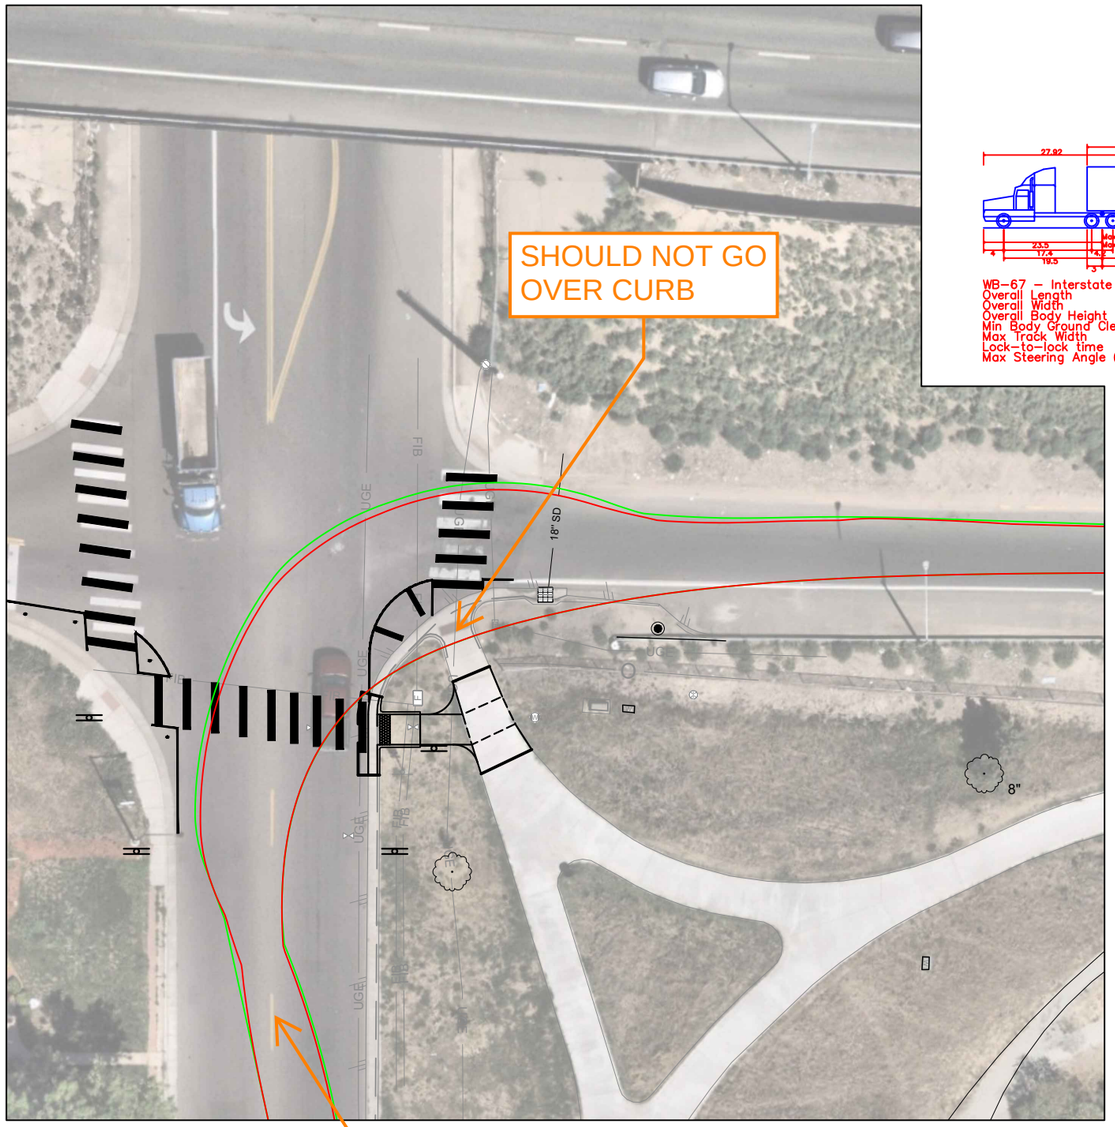

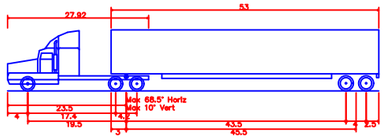

WB-67 – Interstate Semi-Trailer	
Overall Length	73.500ft
Overall Width	8.500ft
Overall Body Height	12.052ft
Min Body Ground Clearance	1.334ft
Max Track Width	8.500ft
Lock-to-lock time	6.00s
Max Steering Angle (Virtual)	28.40°

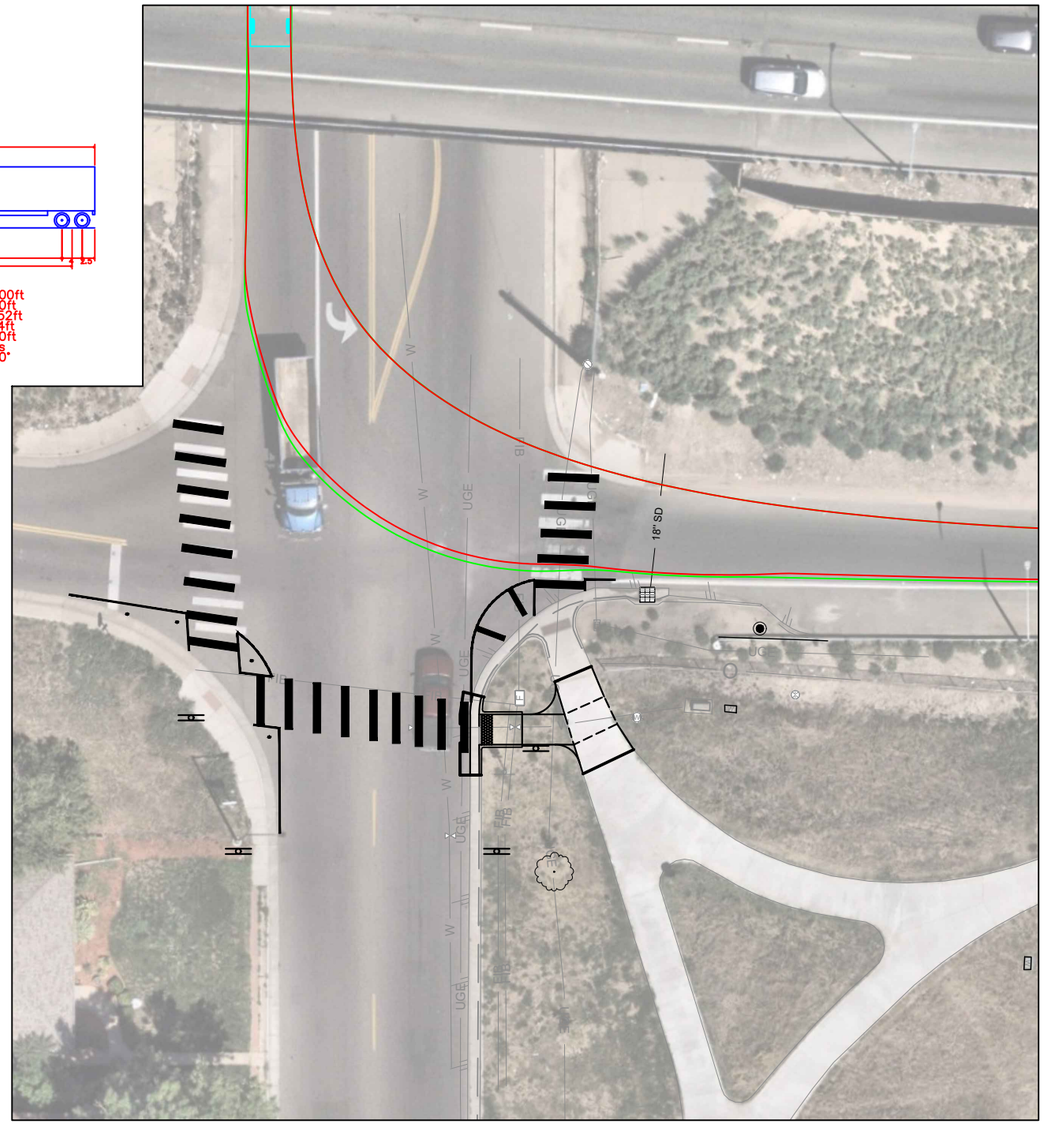

TH AVE & LOWELL BLVD
WB–67 TURN TEMPLATE

NORTH

GRAPHIC SCALE IN FEET
0 ## ## ##

Kimley»Horn

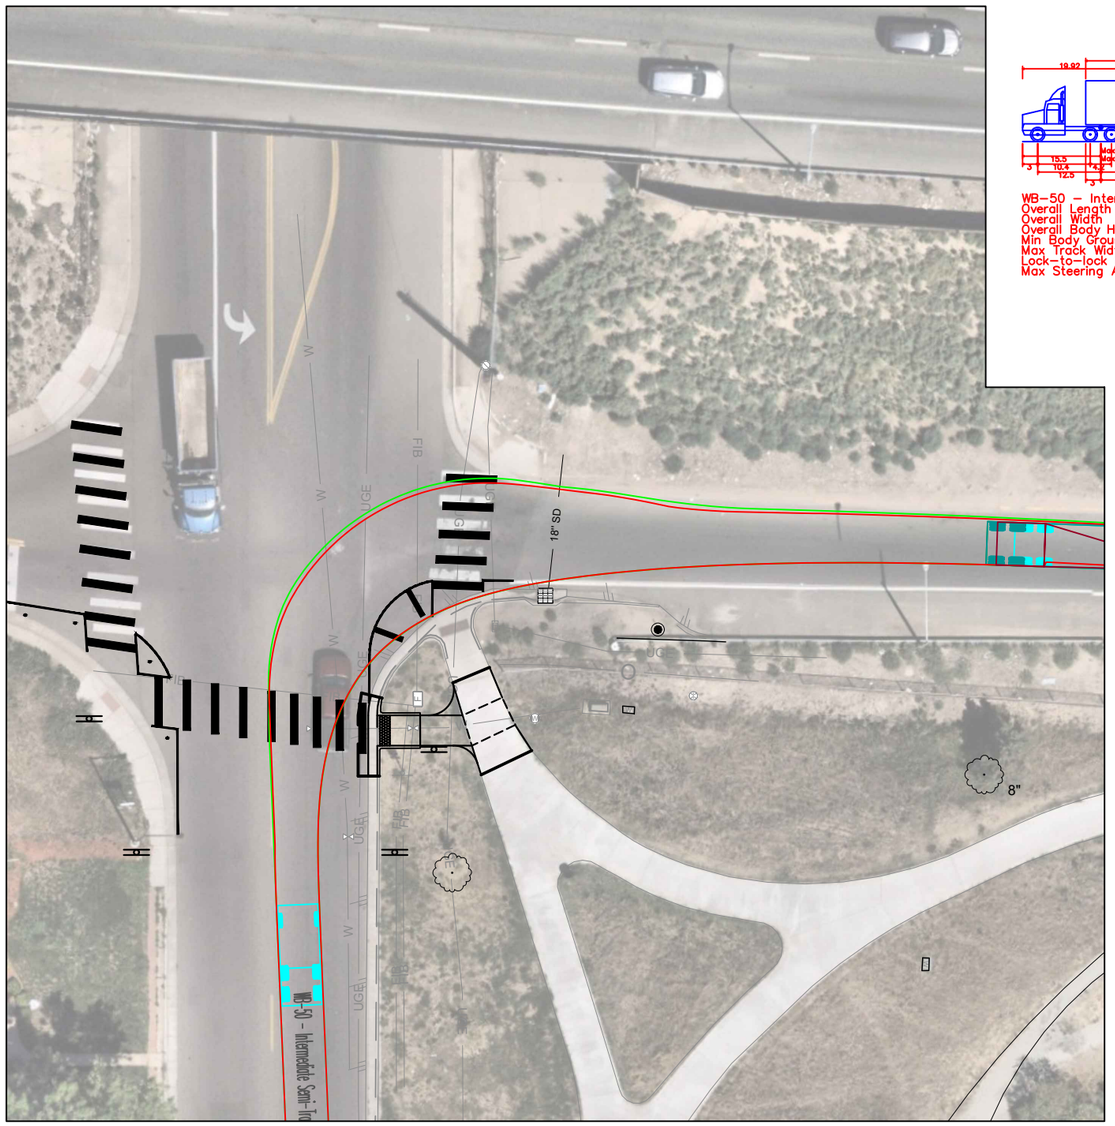

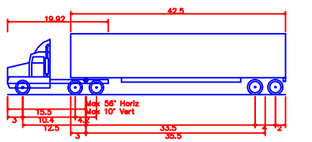

WB-50 - Intermediate Semi-Trailer

Overall Length	55.000ft
Overall Width	8.500ft
Overall Body Height	12.052ft
Min Body Ground Clearance	1.334ft
Max Track Width	8.500ft
Lock-to-lock time	6.00s
Max Steering Angle (Virtual)	17.90°

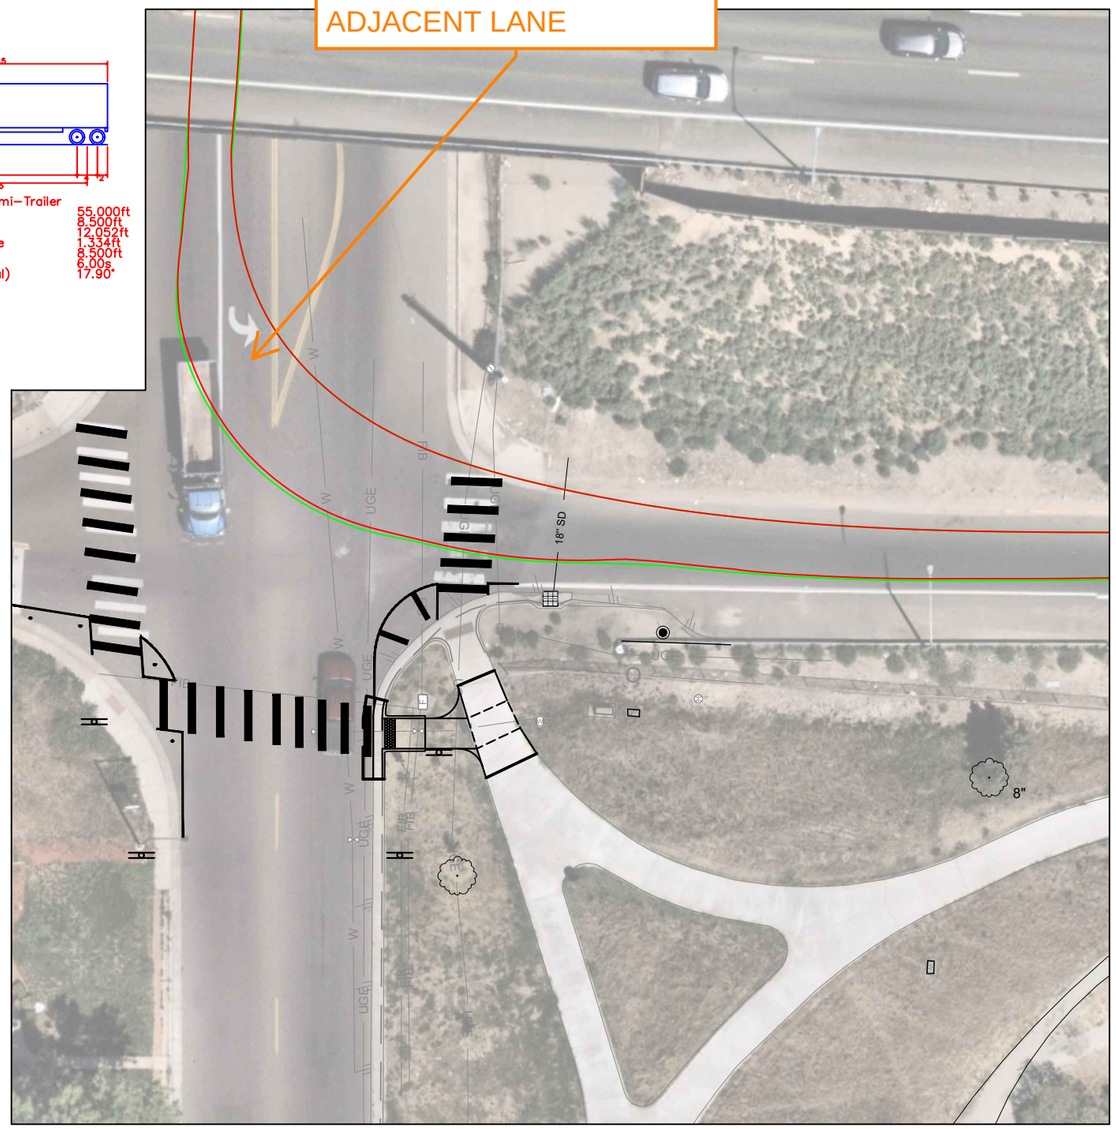

48TH AVE & LOWELL BLVD
WB-50 TURN TEMPLATE

NORTH

GRAPHIC SCALE IN FEET
0 15 30 60

Kimley»Horn