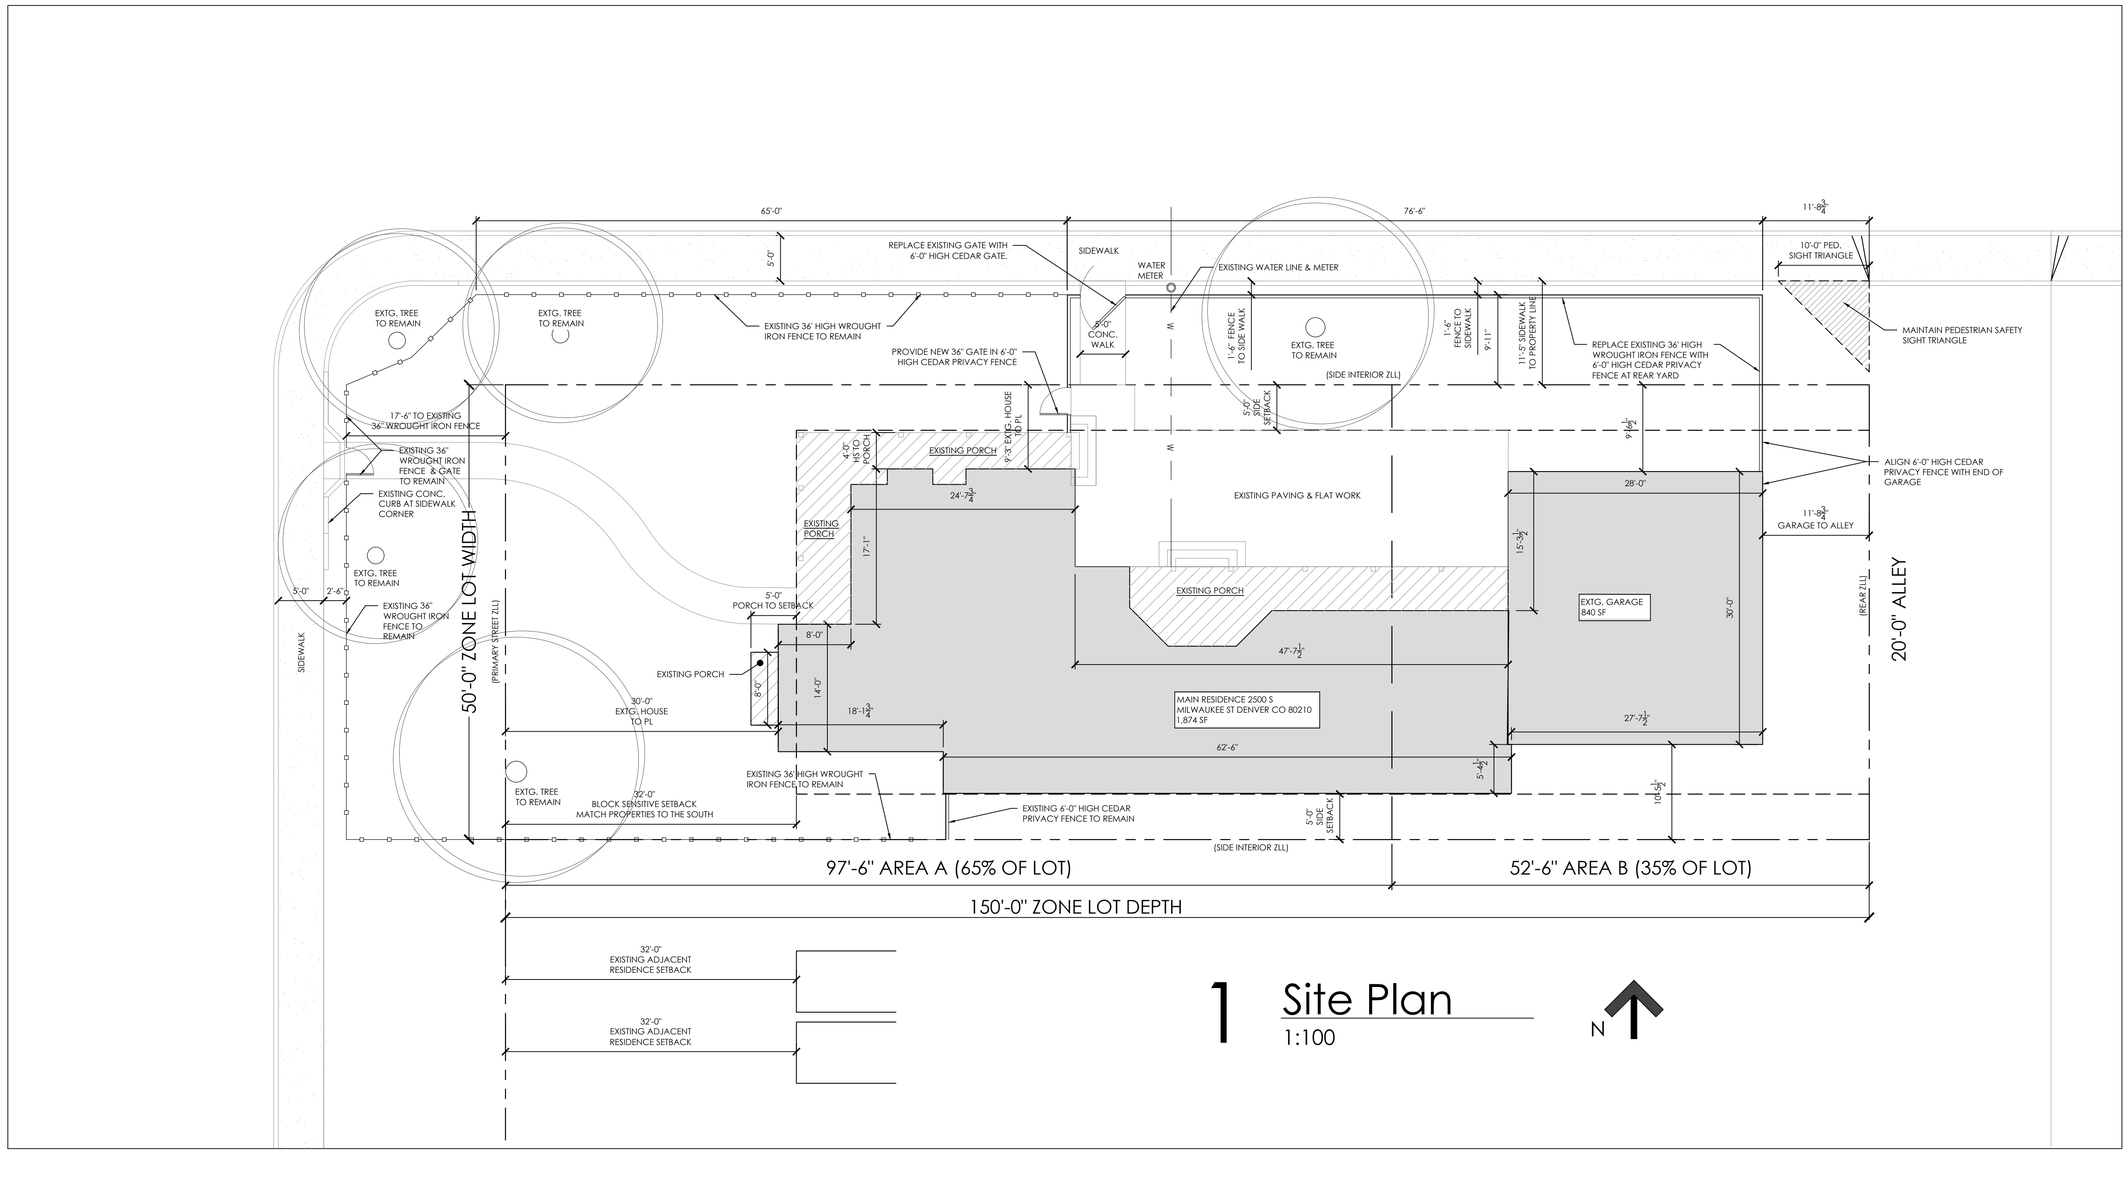


# 1 Site Plan

1:100

Hodgin | Architecture
pllc

303.888.6586
www.hodginarchitecture.com

Zoning: E-SU-D
Coverage: 45%
Setbacks:
5'-0" Side & Side street

# Johnson Residence

Landscape Project

project
2500 S Milwaukee Street
Denver, CO 80210

location

issue date
2026 March 06

Site Plan

content

A002

sheet

The Design is protected by copyright laws and is proprietary. The design, including all drawings and other information shall not be used, duplicated or disclosed without the written consent of Hodgin Architecture